

DOCUMENTATION OF COLONIAL STRUCTURES

In Collaboration with Barnes School, Deolali



PREFACE

Barnes School, Deolali—one of the oldest and most architecturally significant educational institutions—approached MVP’s SP College of Architecture, Nashik, to undertake a structured documentation of its historic campus buildings. Established in the colonial era, the campus is a rich example of British colonial architecture, featuring elements such as colonnaded verandahs, pitched truss roofs, high ceilings, and extensive stone masonry.

This collaborative effort was envisioned as an exercise to give students real-world exposure to heritage documentation, architectural conservation, and colonial-era design principles. The project involved on-site surveys, measured drawings, photography, material studies, and architectural analysis, conducted under the supervision of faculty experts.

Through this initiative, architecture students not only developed technical skills in documentation and visual analysis but also gained a deeper appreciation for the cultural and historical value of preserved architecture. The experience strengthened their understanding of heritage conservation methods and contributed to their advanced learning in architectural history and built heritage studies.

The documentation output is expected to serve as a valuable archive for Barnes School and may contribute to future restoration or conservation efforts. It also stands as an example of community-academia partnerships that bridge educational learning with real-world architectural legacy.

TEAM

First Year –

- Shreeman Patil
- Siddharth Borse
- Kalpesh Pingle
- Atharva Musale

Second Year –

- Harshal Patil
- Keyuri Dandgaval
- Shivam Mahajan
- Krishna Suryawanshi
- Kaustubh Turak
- Samiksha Parakh
- Ritu Patil
- Saloni Jawale
- Sarthak Sadaphal
- Shivani Pardeshi
- Pallavi Haridas
- Siddhi Dhongade

Third Year –

- Bhushan Salunke
- Jaydeep Kachhava
- Sai Deore
- Hemant Karve
- Anushka Gaikwad
- Rughved Kalos



Fourth Year –


- Sanchal Jadhav
- Anushka Bhamre
- Ankita Kalkate
- Shravani Bhosale
- Harish Gajjerla
- Shruti Datir
- Riddhi Gadekar
- Vidhi Chopda
- Sanskruti Pagar

Faculty Members –



- Prof. Purva Shah
- Prof. Hemant Thakare
- Prof. Gaurav Arbooj
- Prof. Niketa Kothavale
- Prof. Nitesh Patil
- Prof. Anand Bhamare
- Prof. Kapil Mahadik
- Prof. Ashwini Bhusare
- Prof. Sankalp Bagul



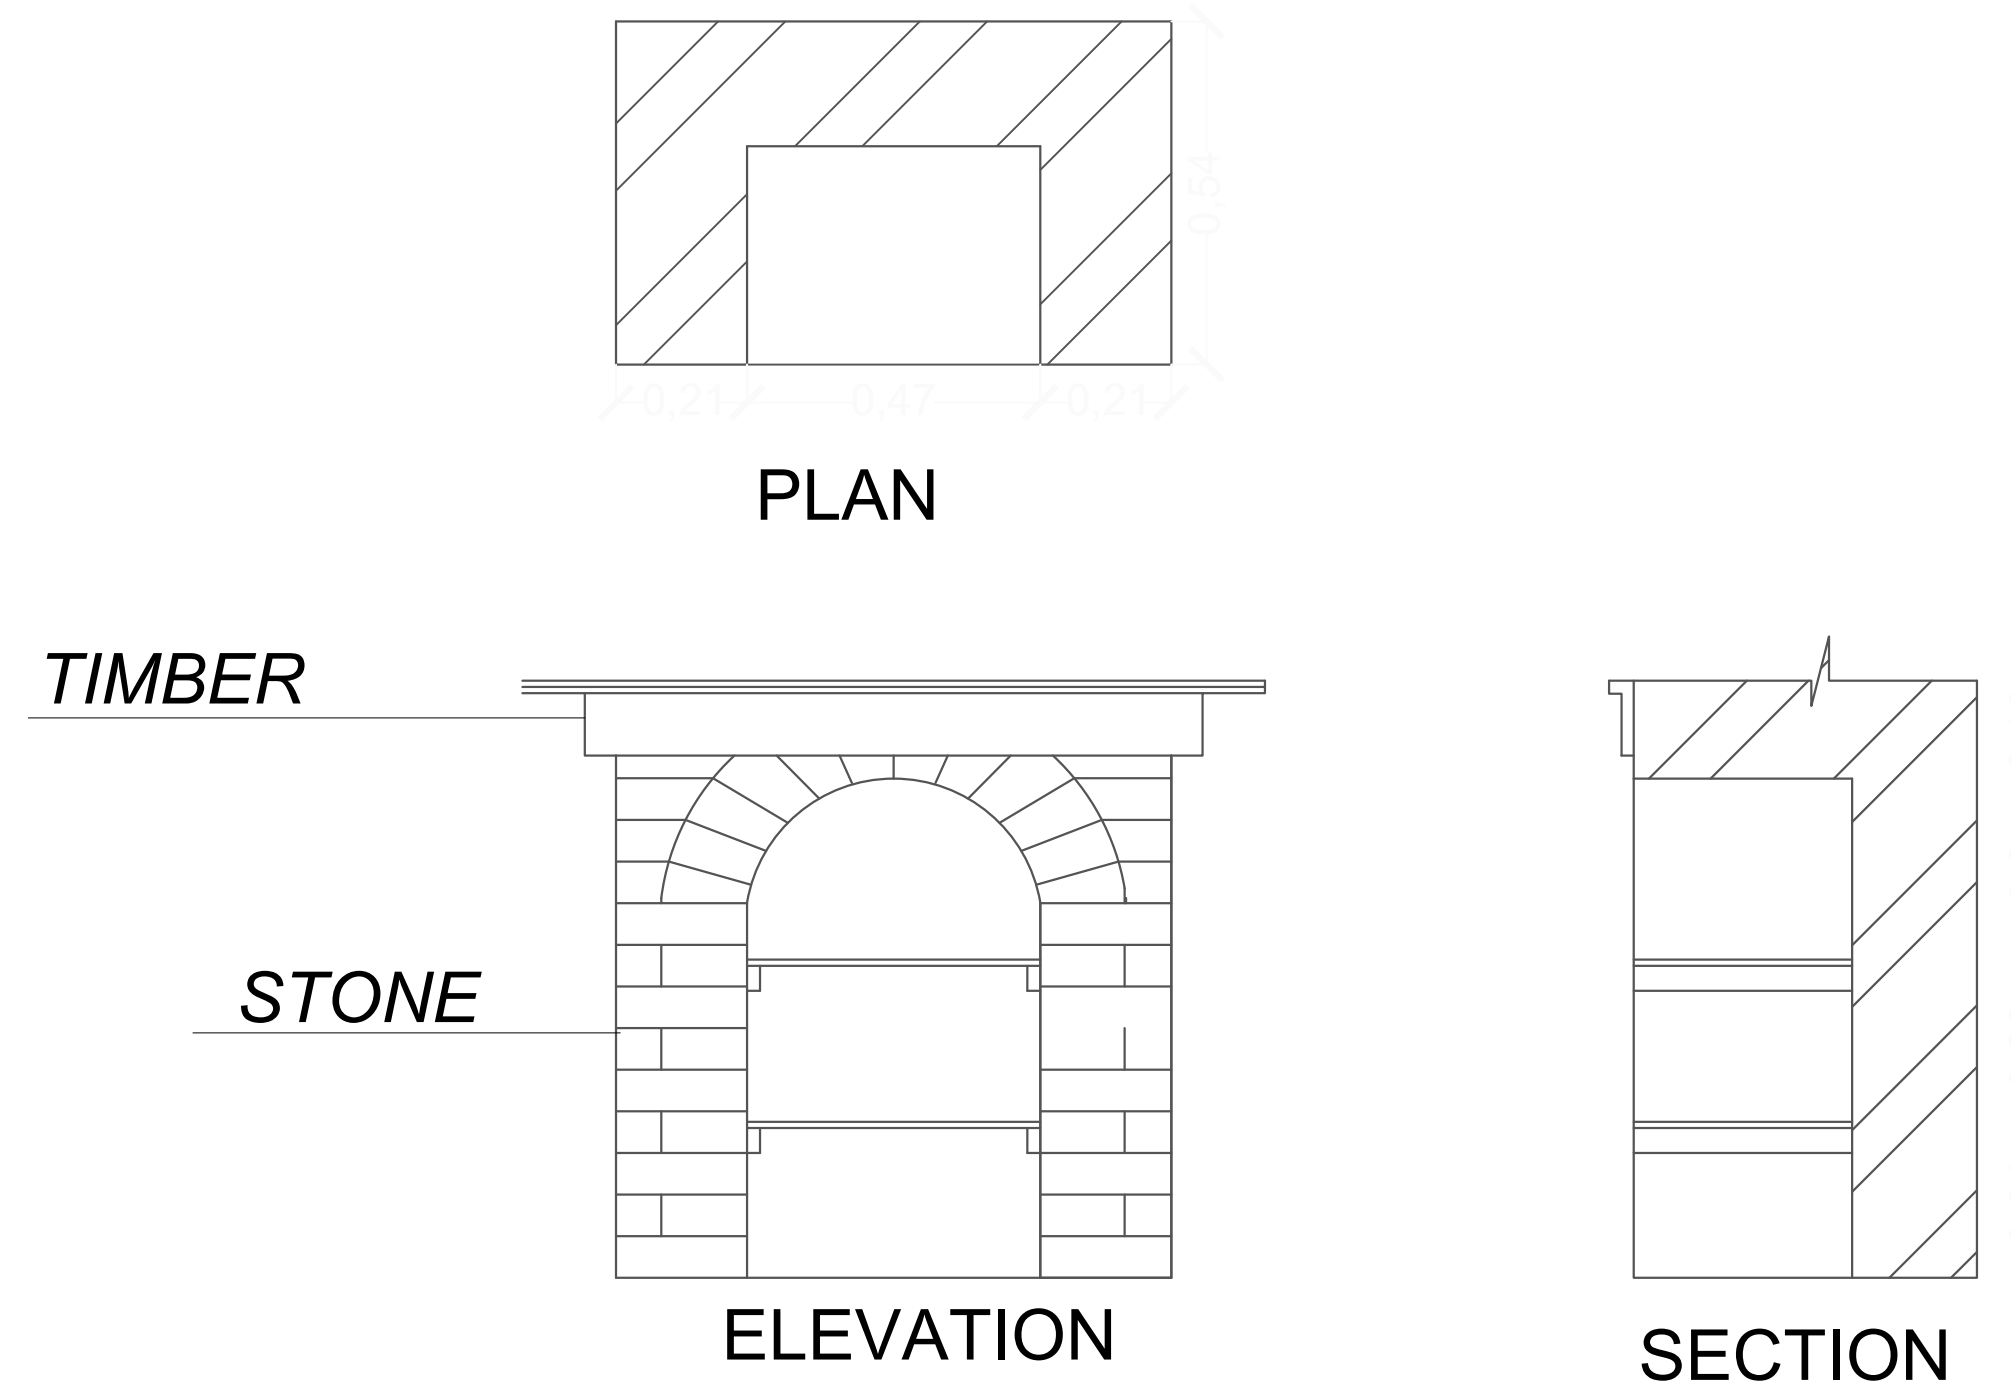
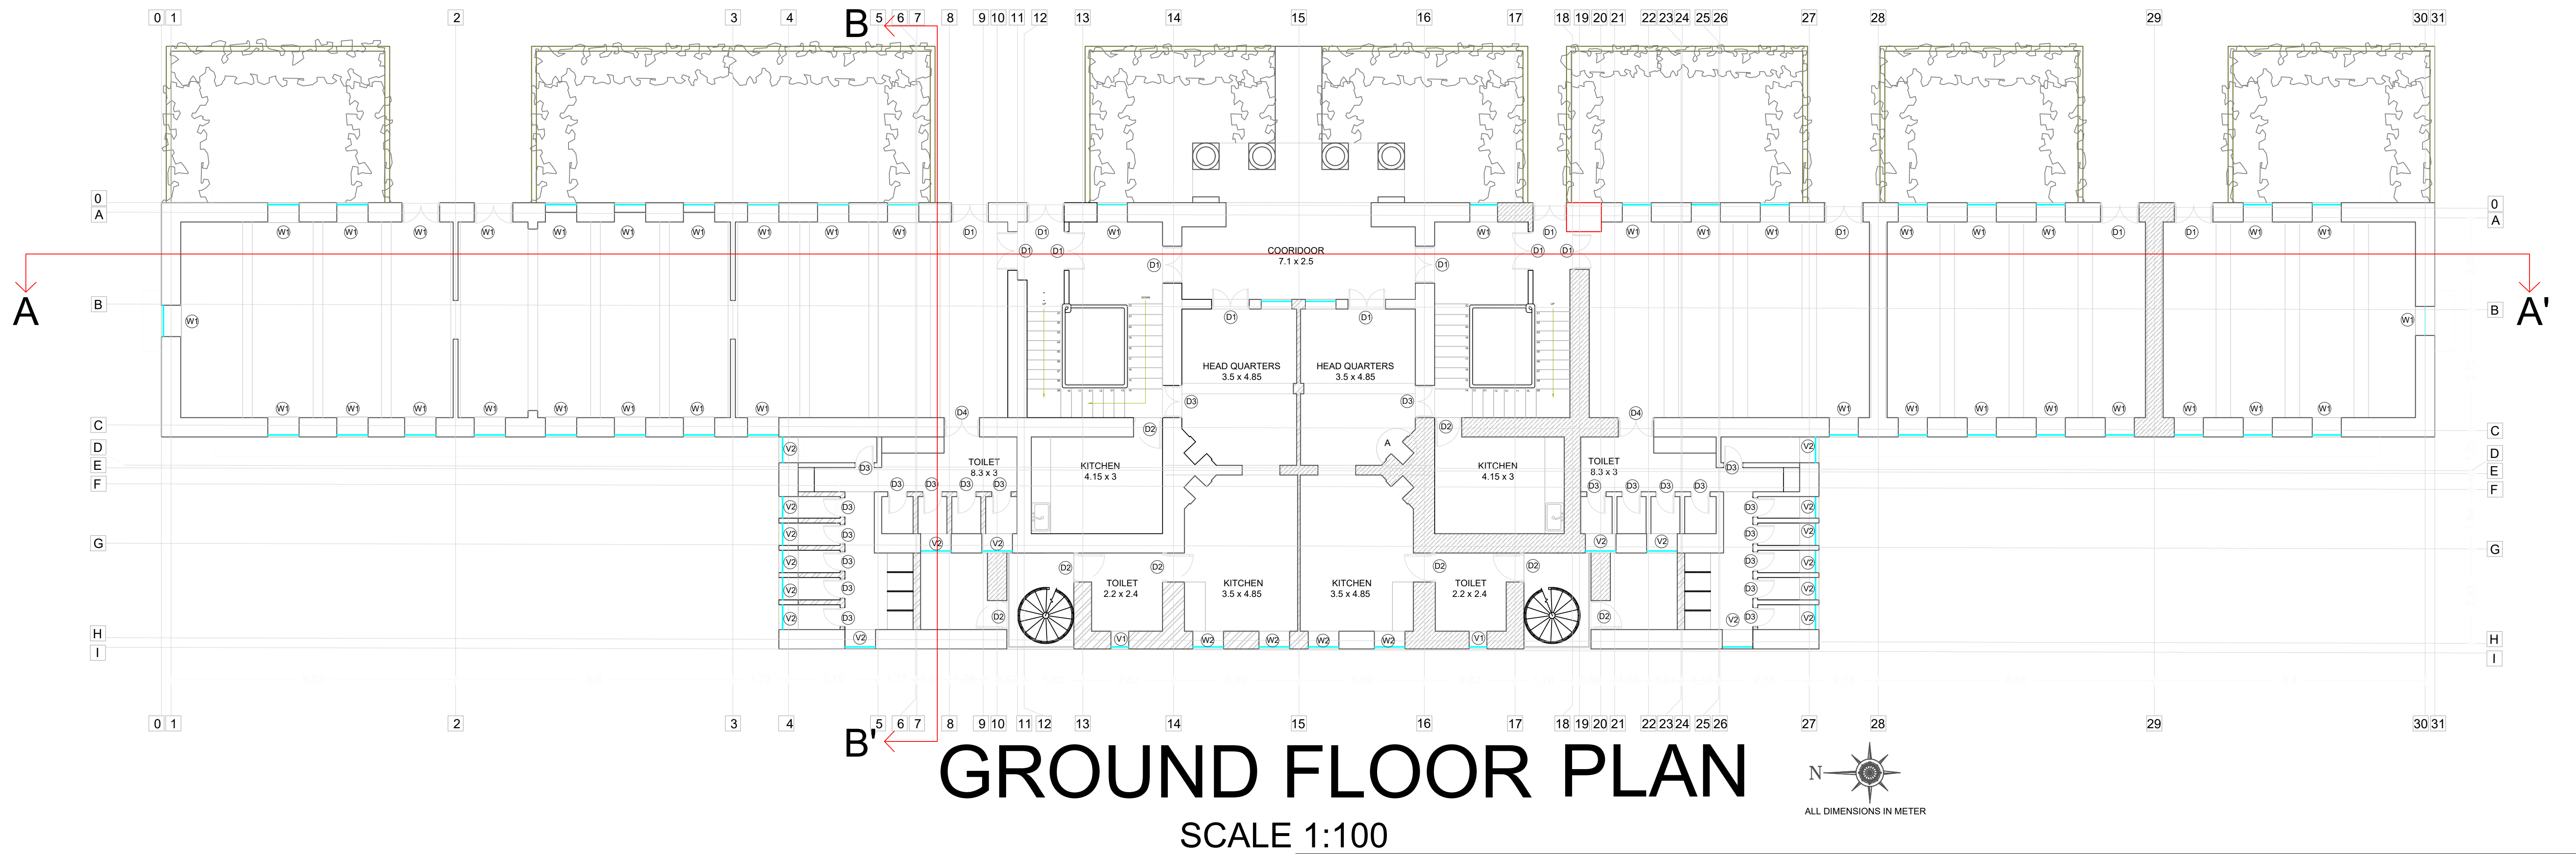


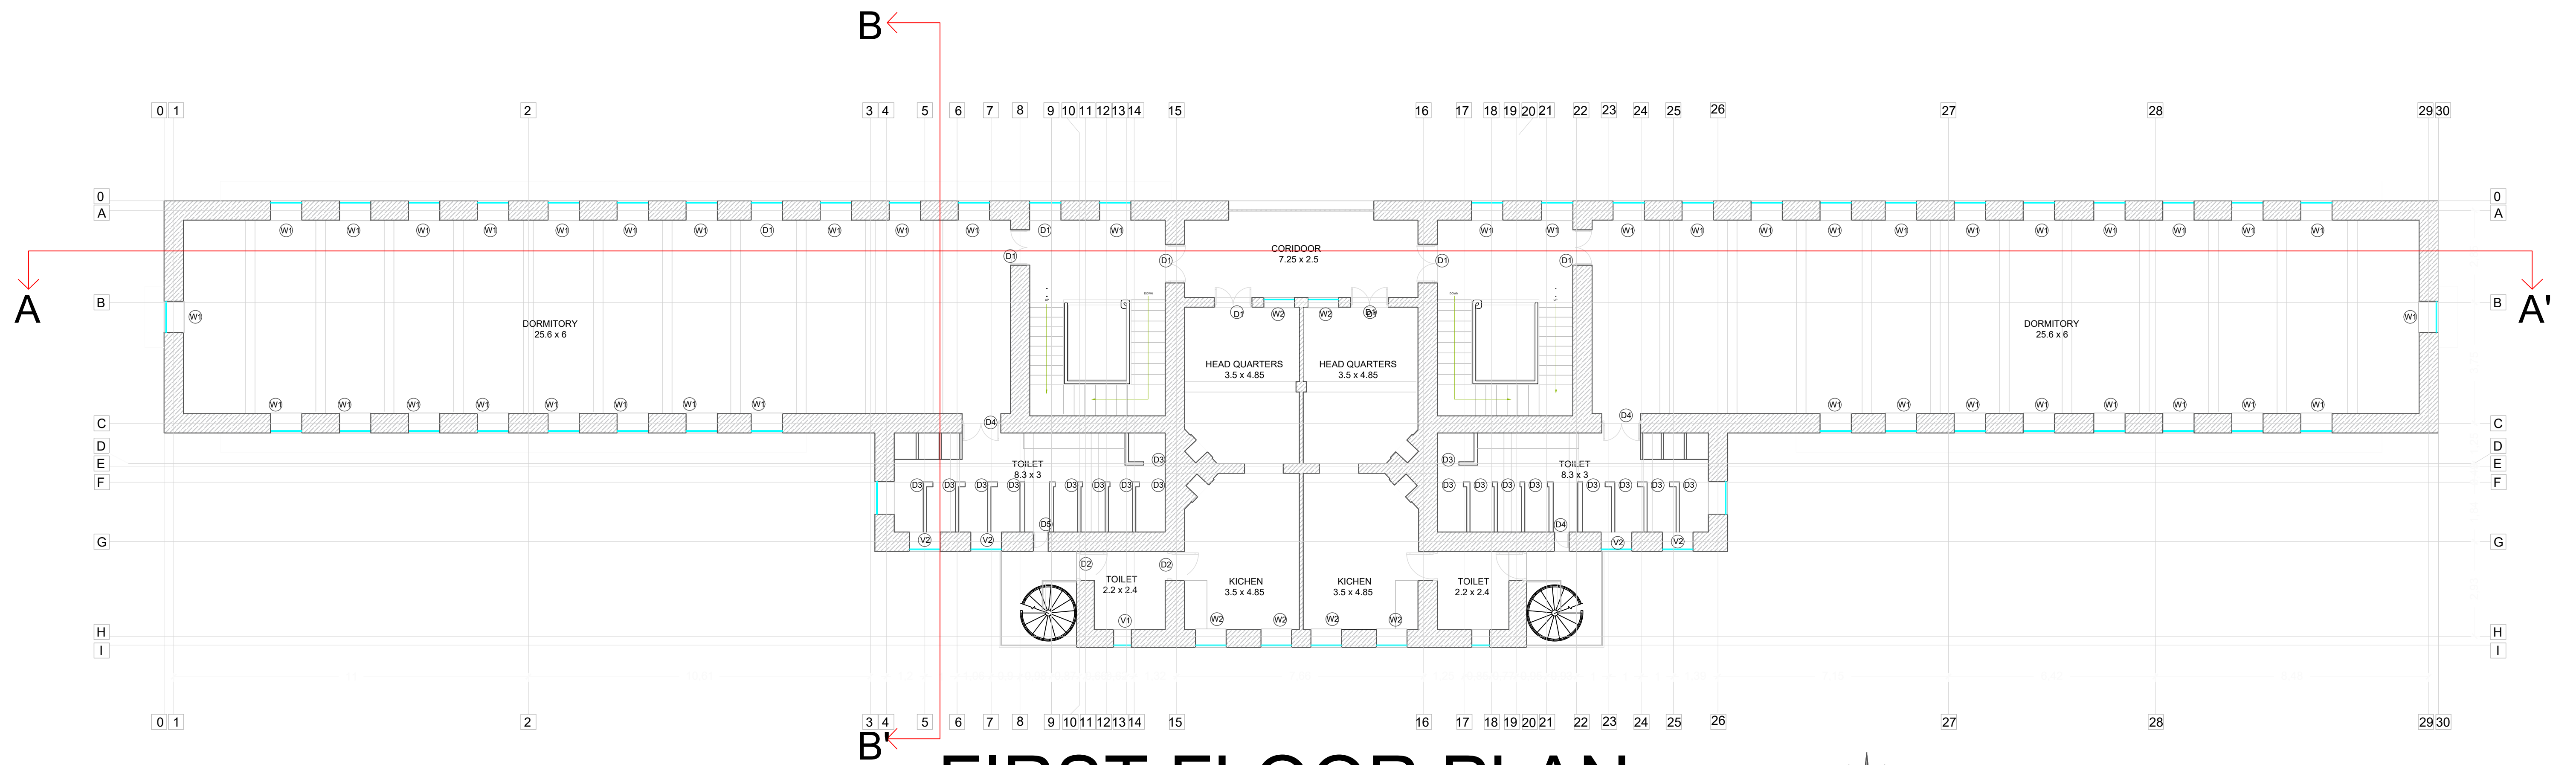


FIRST FLOOR PLAN
SCALE 1:100

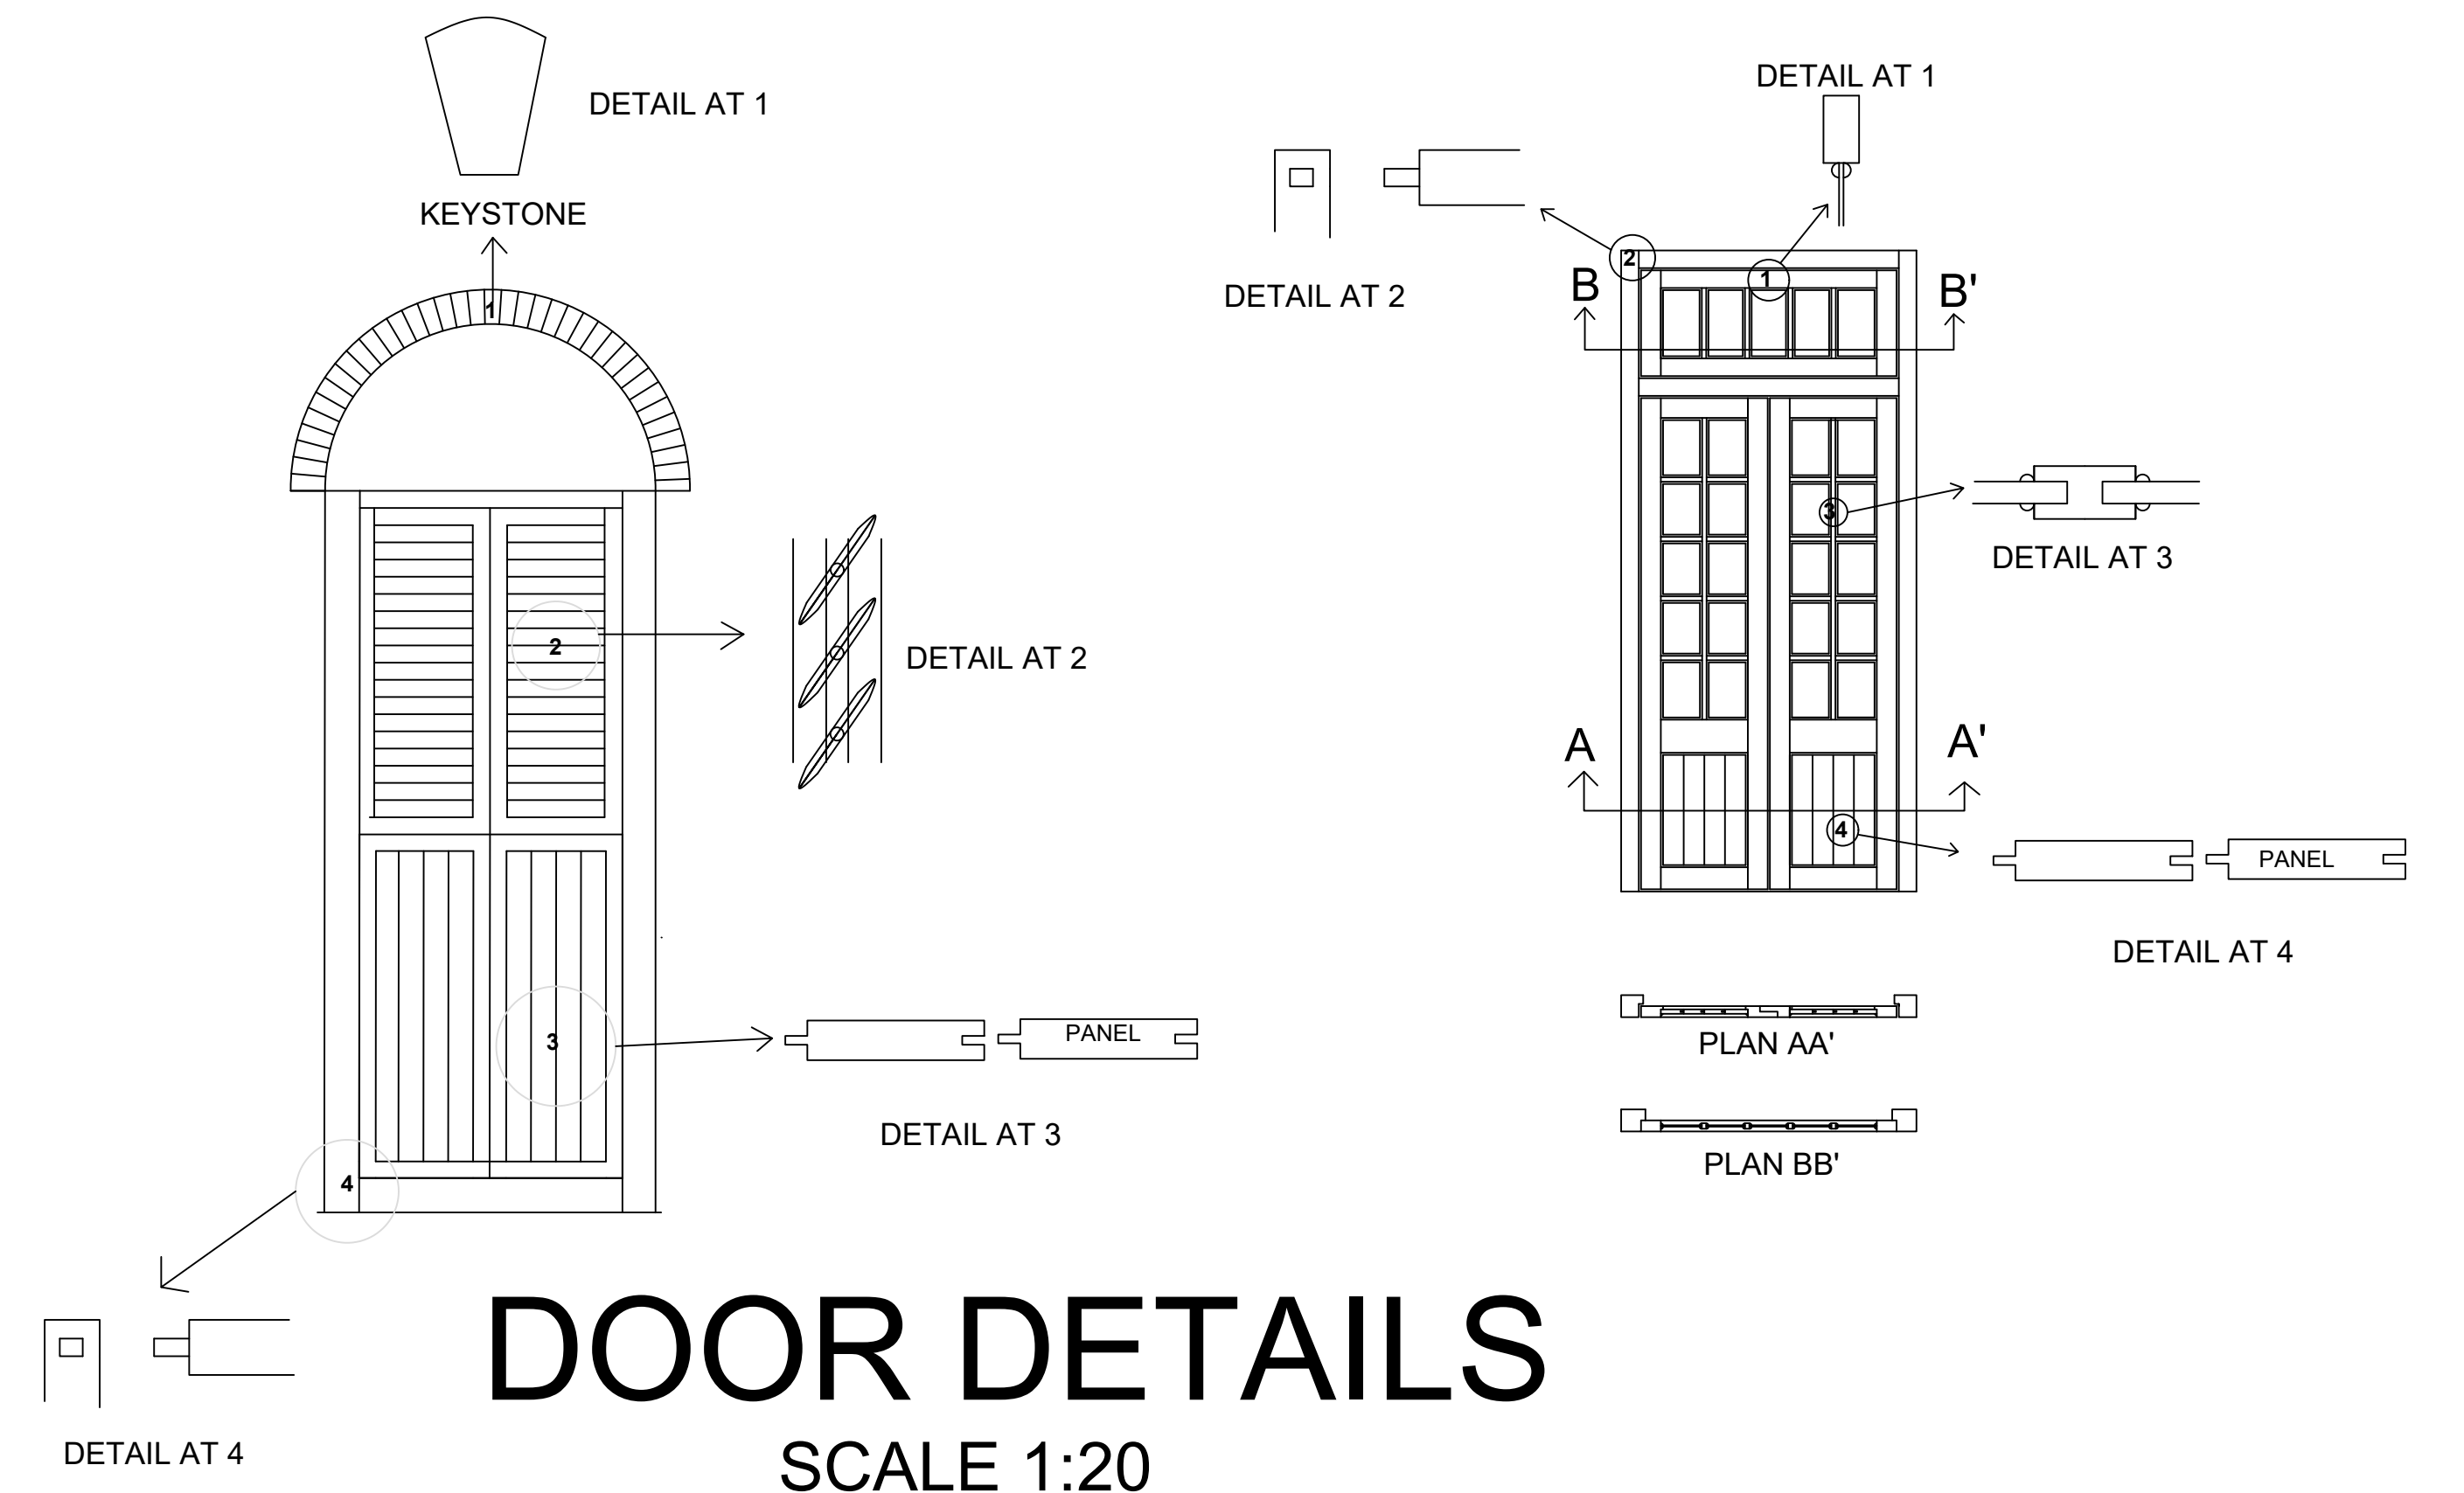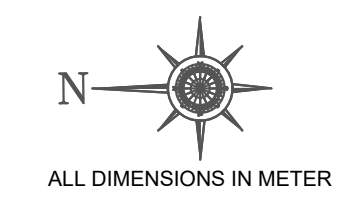


DOOR DETAILS
SCALE 1:20

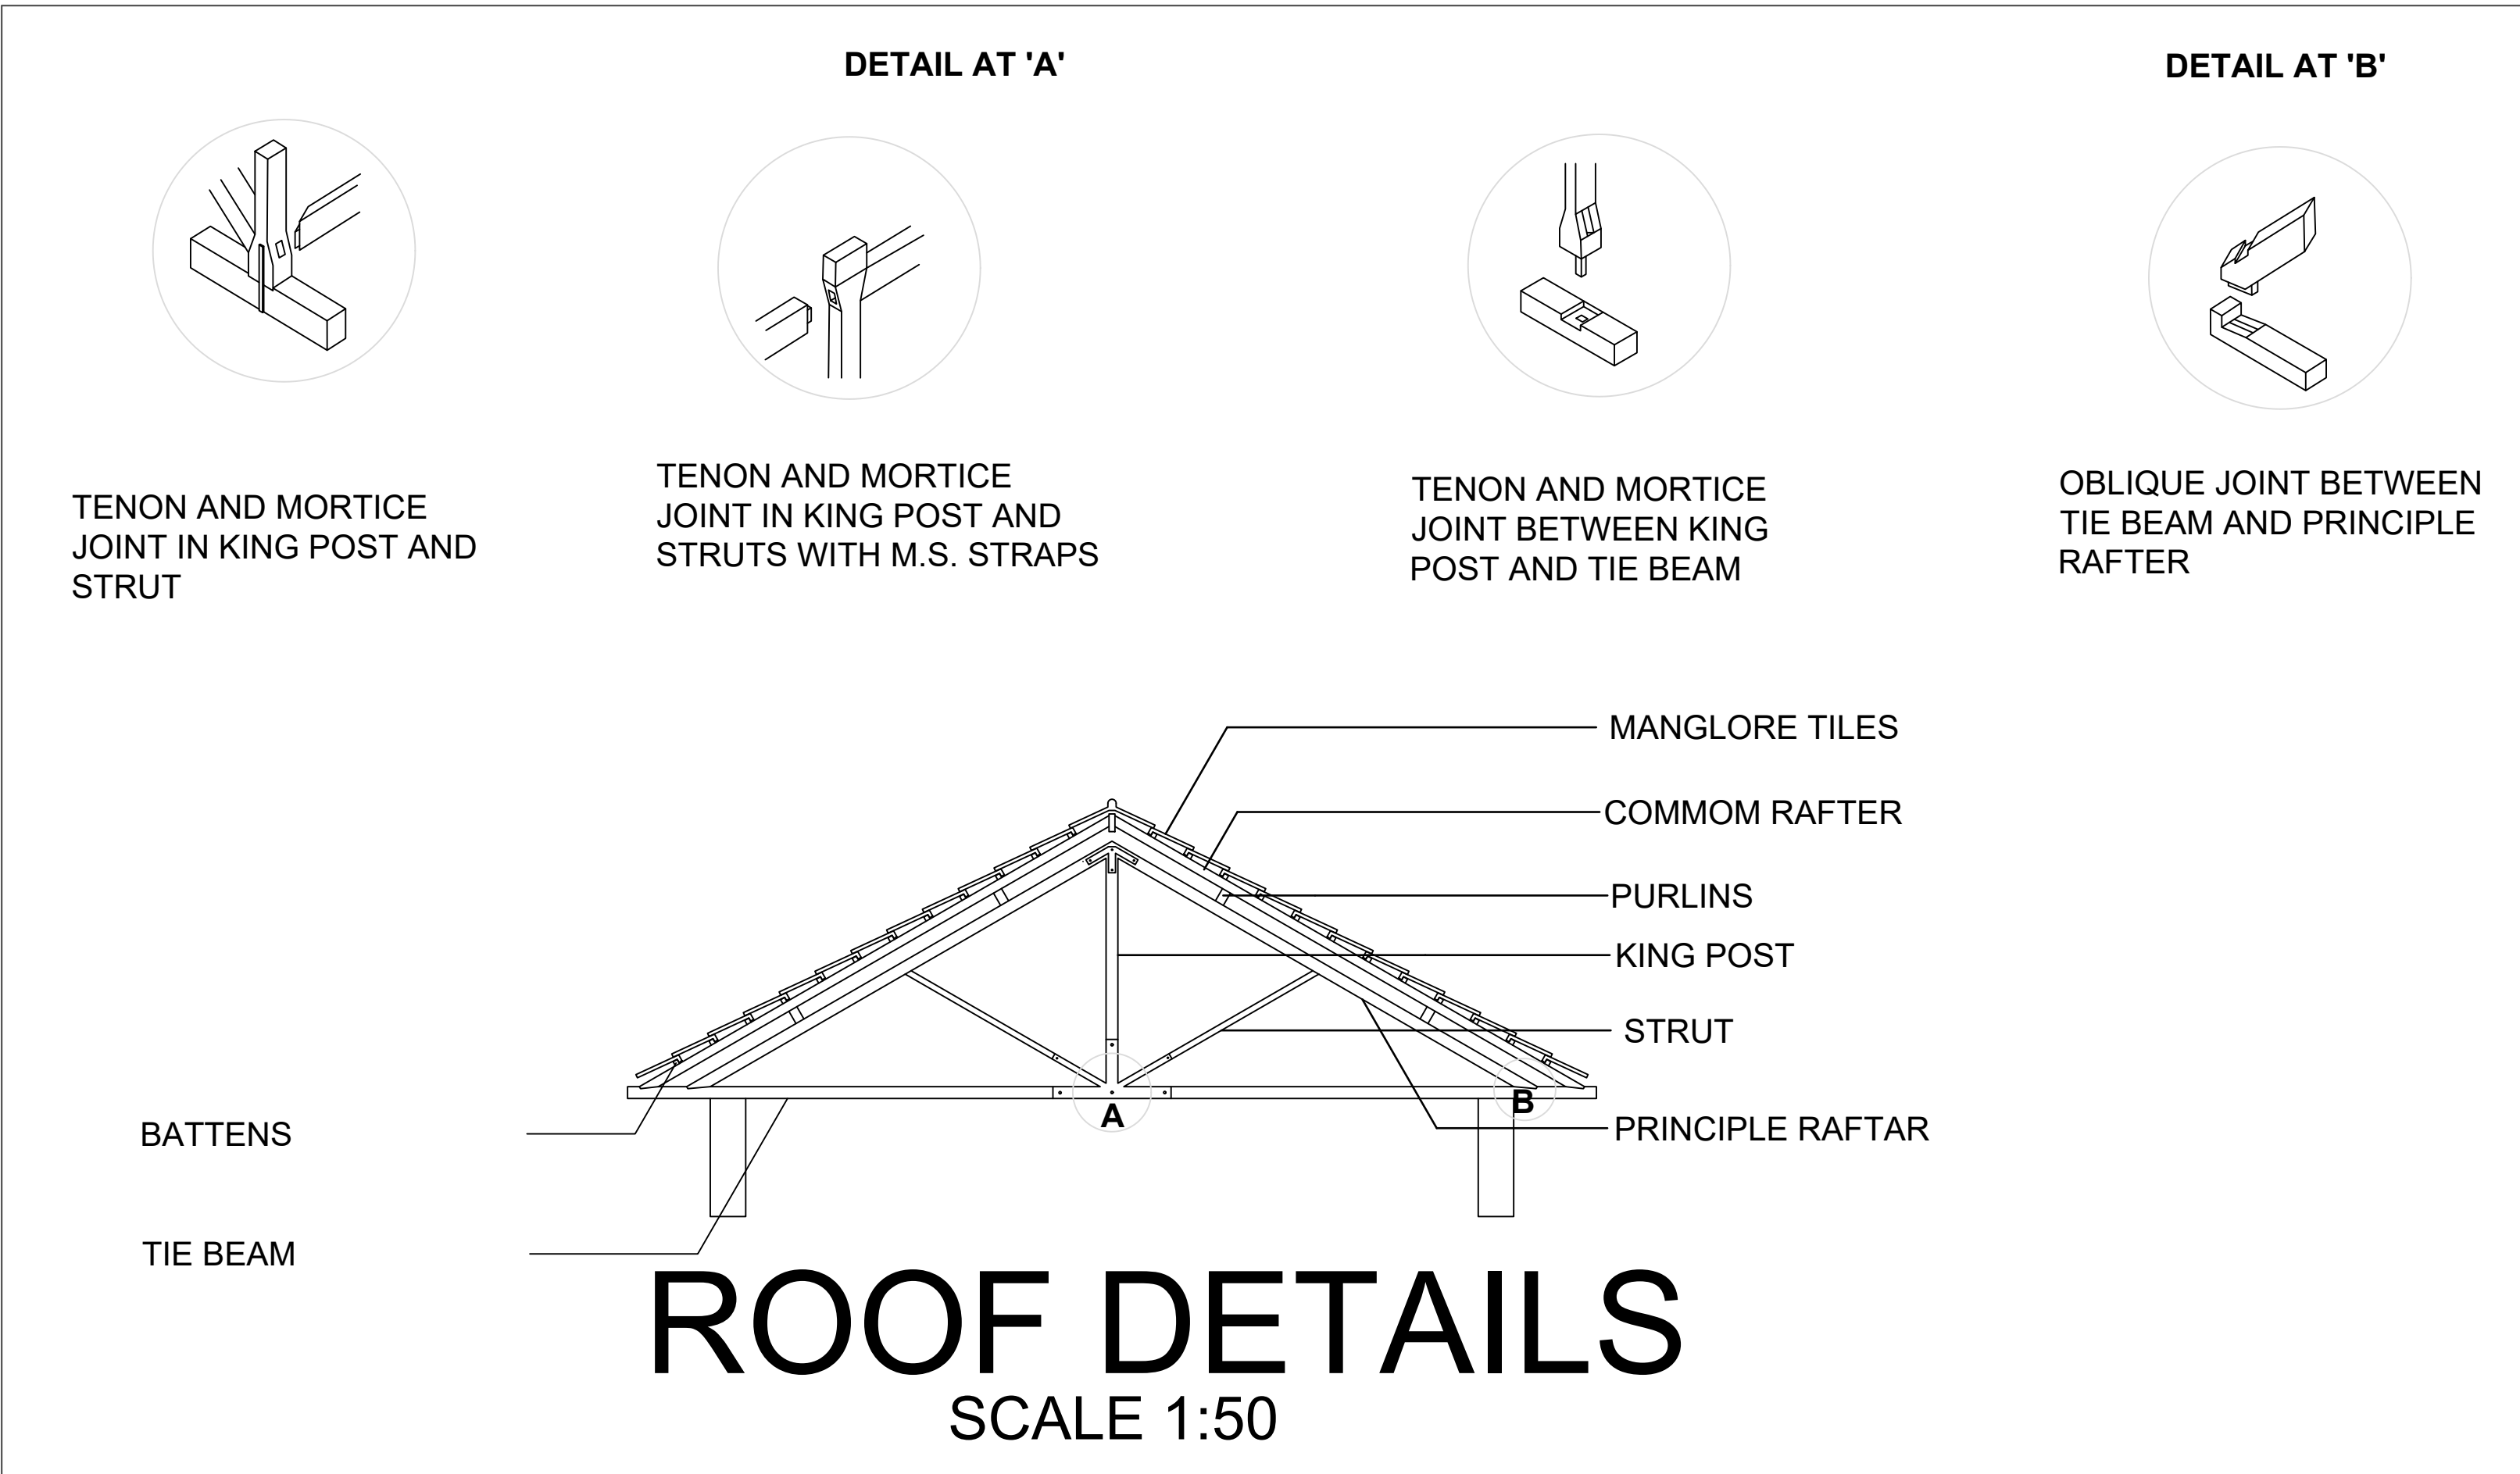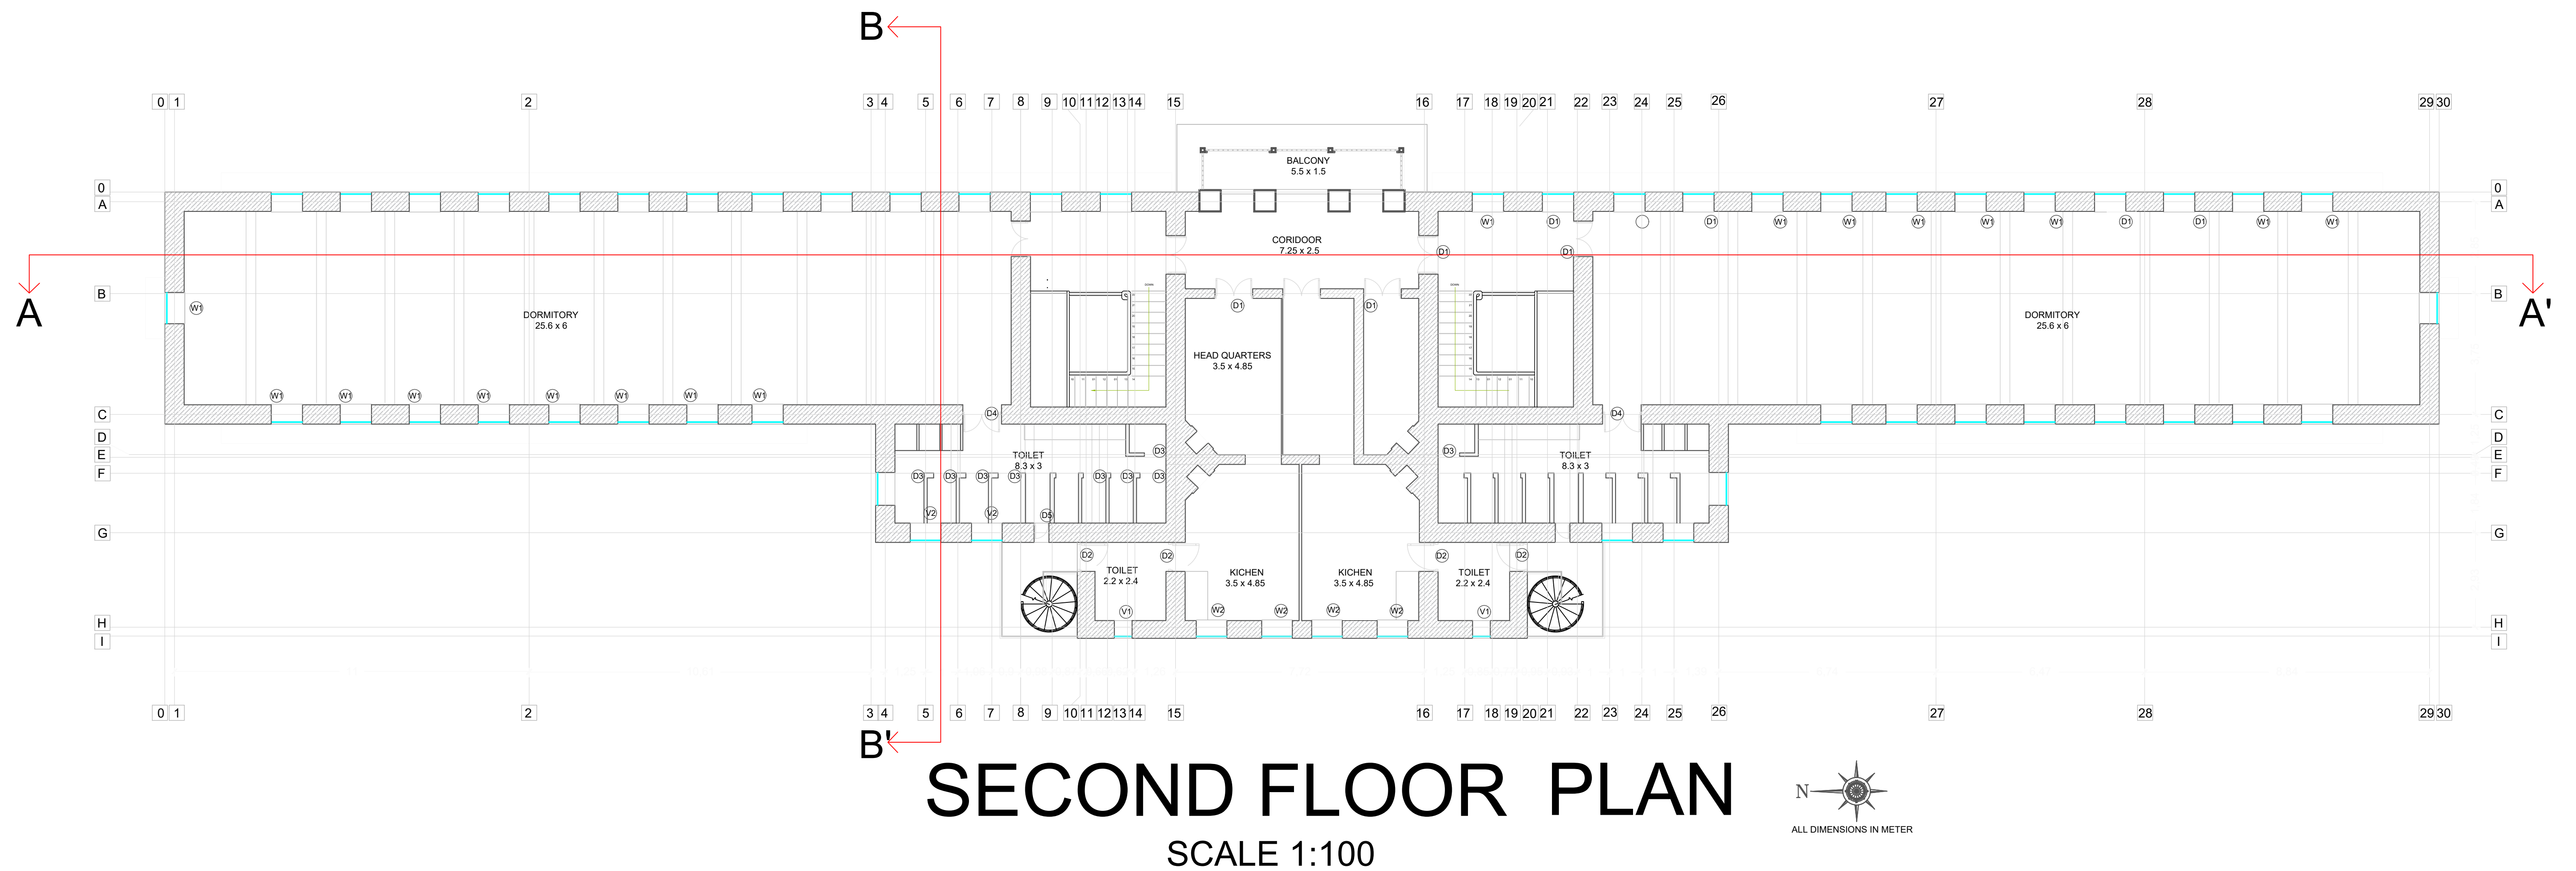

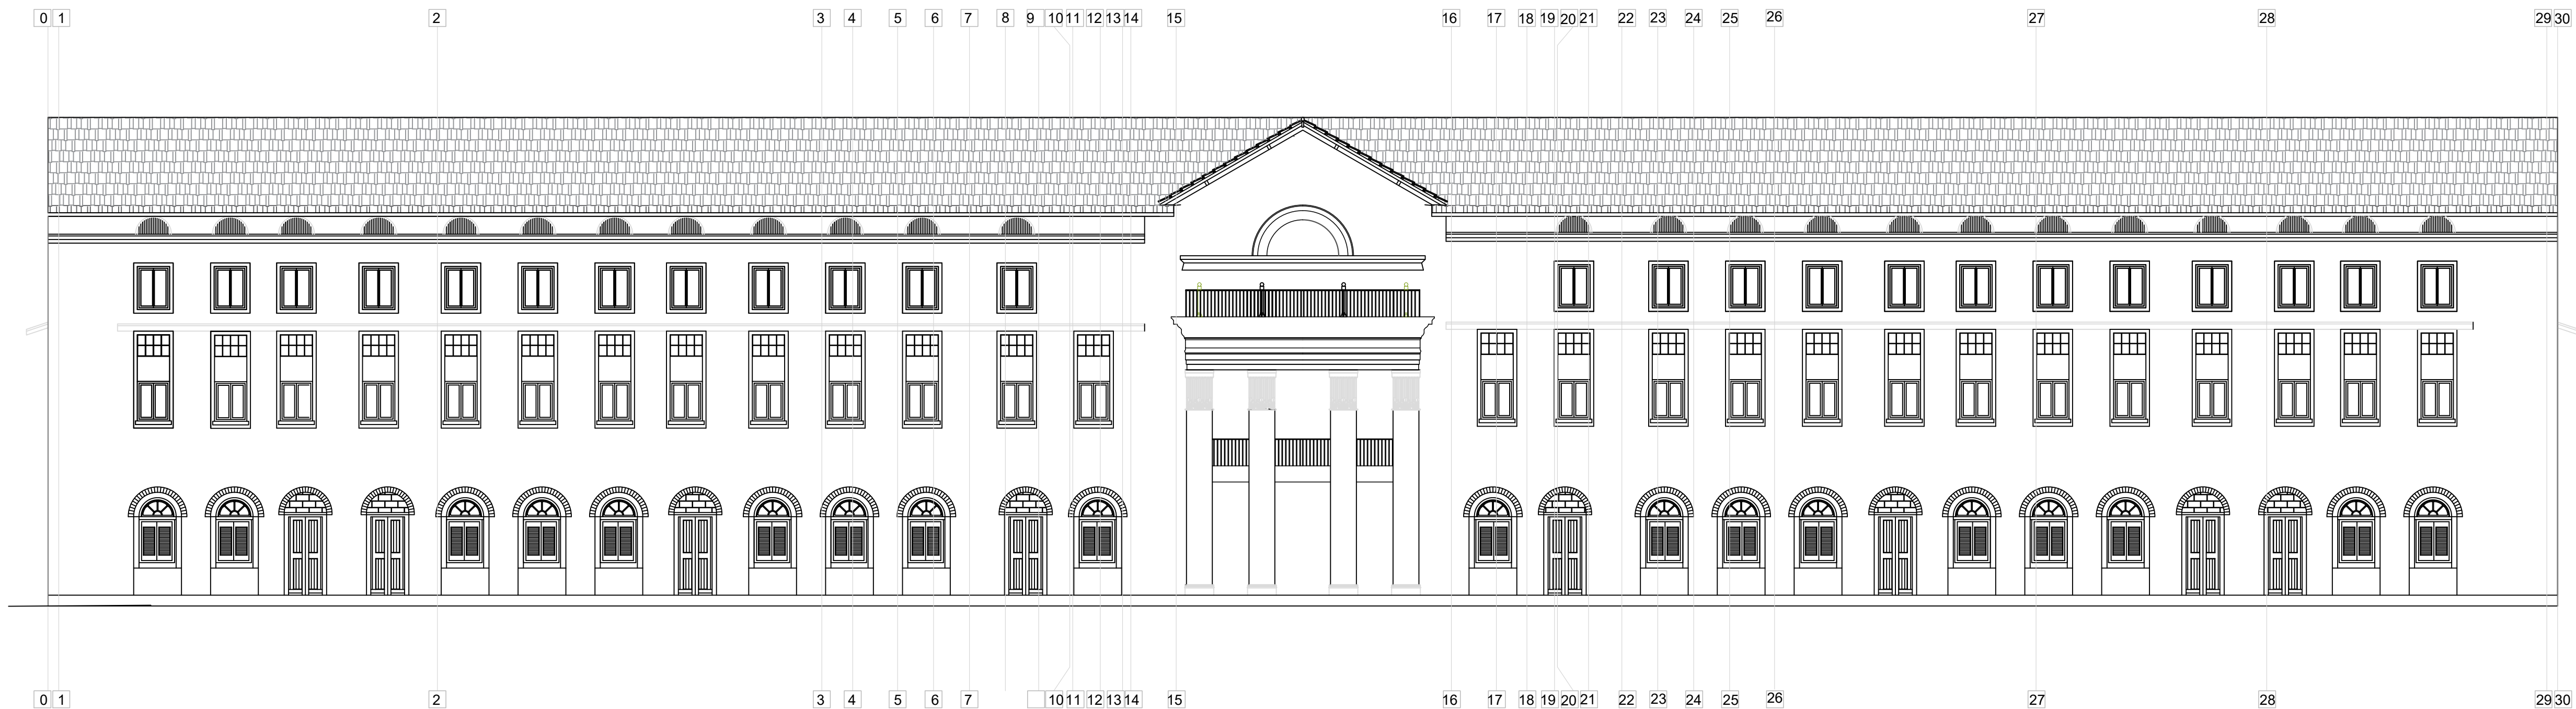


- ±14.32M ROOFTOP LVL.
- ±11.25M TRUSS LVL.
- ±9.90M LINTEL LVL.
- ±8.50M SILL LVL.
- ±7.65M 2ND SLAB LVL.
- ±5.85M LINTEL LVL.
- ±4.95M SILL LVL.
- ±3.09M 1ST SLAB LVL.
- ±2.40M LINTEL LVL.
- ±1.20M SILL LVL.
- ±0.30M PLINTH LVL.
- ±0.00M GROUND LVL.

WEST SIDE ELEVATION
SCALE 1:100

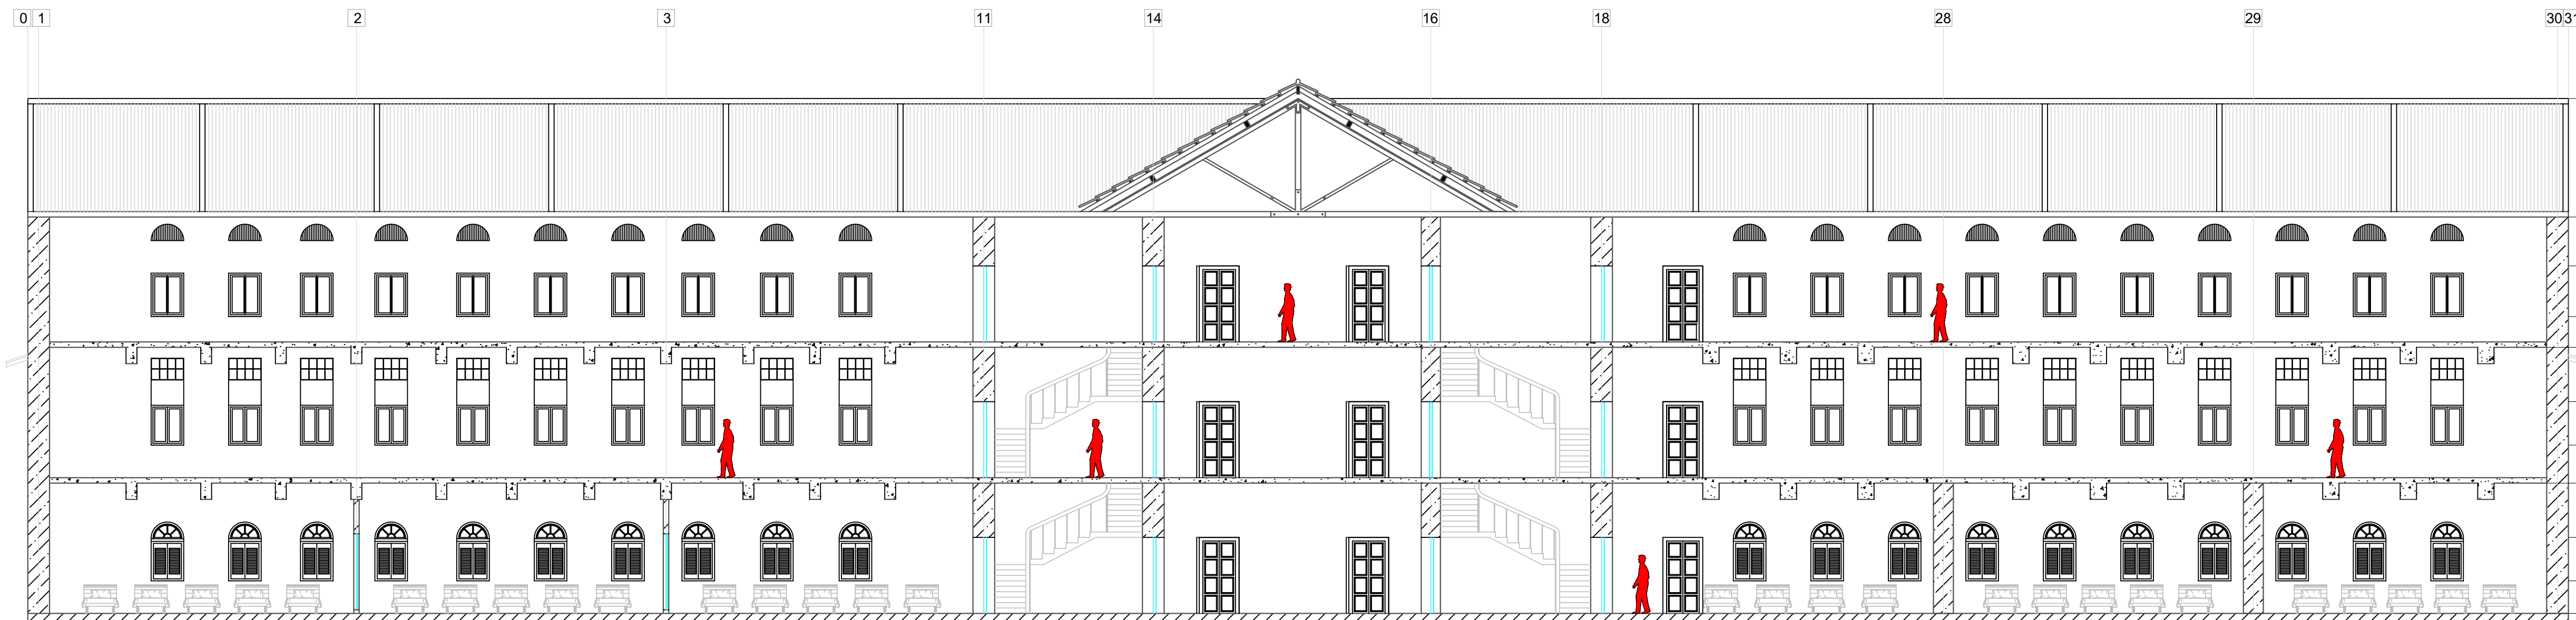


- ±14.32M ROOFTOP LVL.
- ±11.25M TRUSS LVL.
- ±9.90M LINTEL LVL.
- ±8.50M SILL LVL.
- ±7.65M 2ND SLAB LVL.
- ±5.85M LINTEL LVL.
- ±4.95M SILL LVL.
- ±3.09M 1ST SLAB LVL.
- ±2.40M LINTEL LVL.
- ±1.20M SILL LVL.
- ±0.30M PLINTH LVL.
- ±0.00M GROUND LVL.


SECTION - A A'
SCALE 1:100

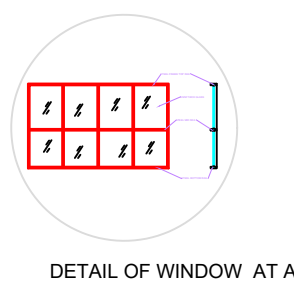


DETAIL OF WINDOW AT A

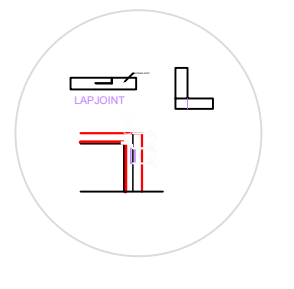


DETAIL AT B

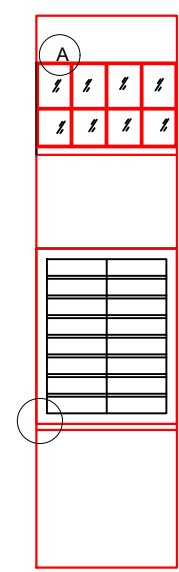

WINDOW DETAIL

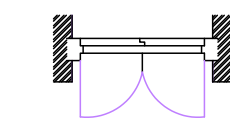


WINDOW PLAN

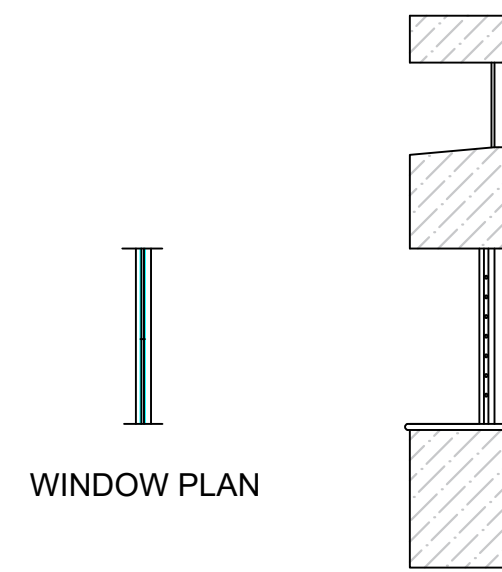


WINDOW PLAN


WINDOW SECTION

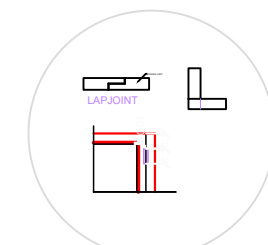


DETAIL AT A

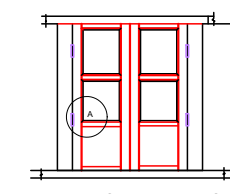


WINDOW ELEVATION

 


WINDOW PLAN

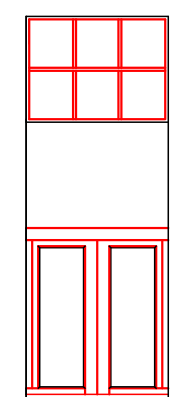


WINDOW ELEVATION

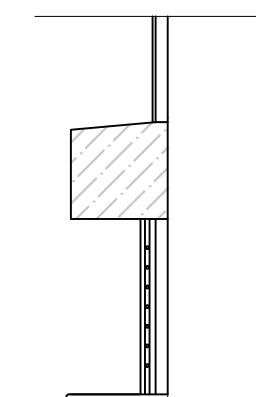


WINDOW SECTION

 


WINDOW PLAN

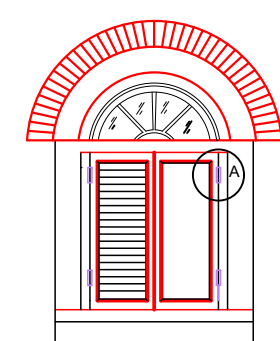


WINDOW ELEVATION

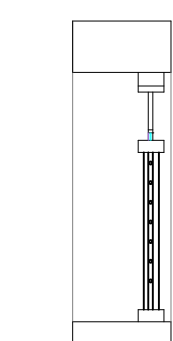


WINDOW SECTION

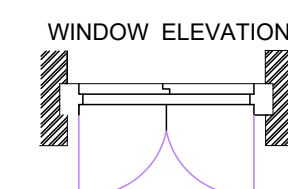


WINDOW PLAN

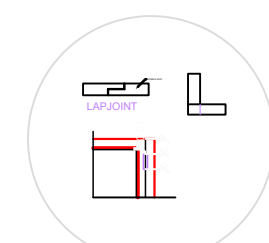


DETAIL AT A

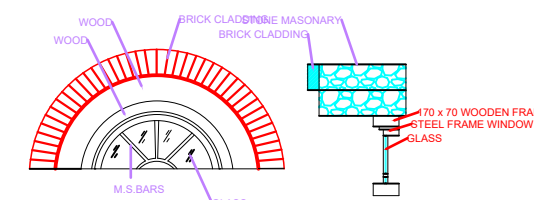


DETAIL OF ARCH

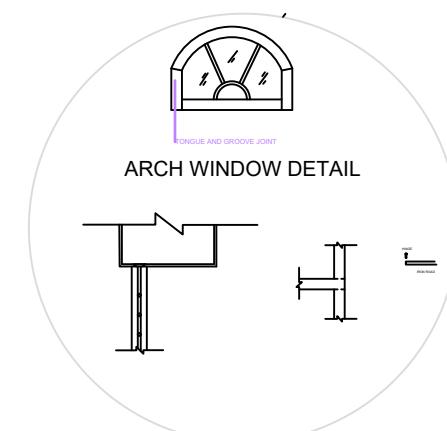


ARCH WINDOW DETAIL

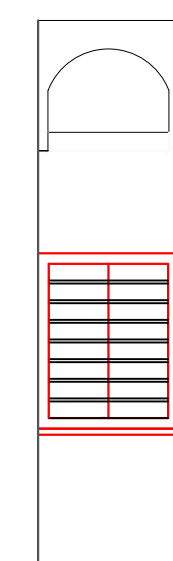

WINDOW DETAIL

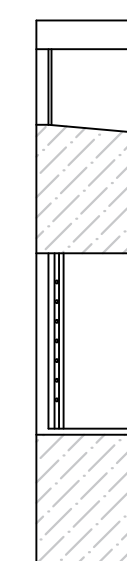


WINDOW SECTION

 

WINDOW PLAN

WINDOW DETAILS

SCALE 1:50

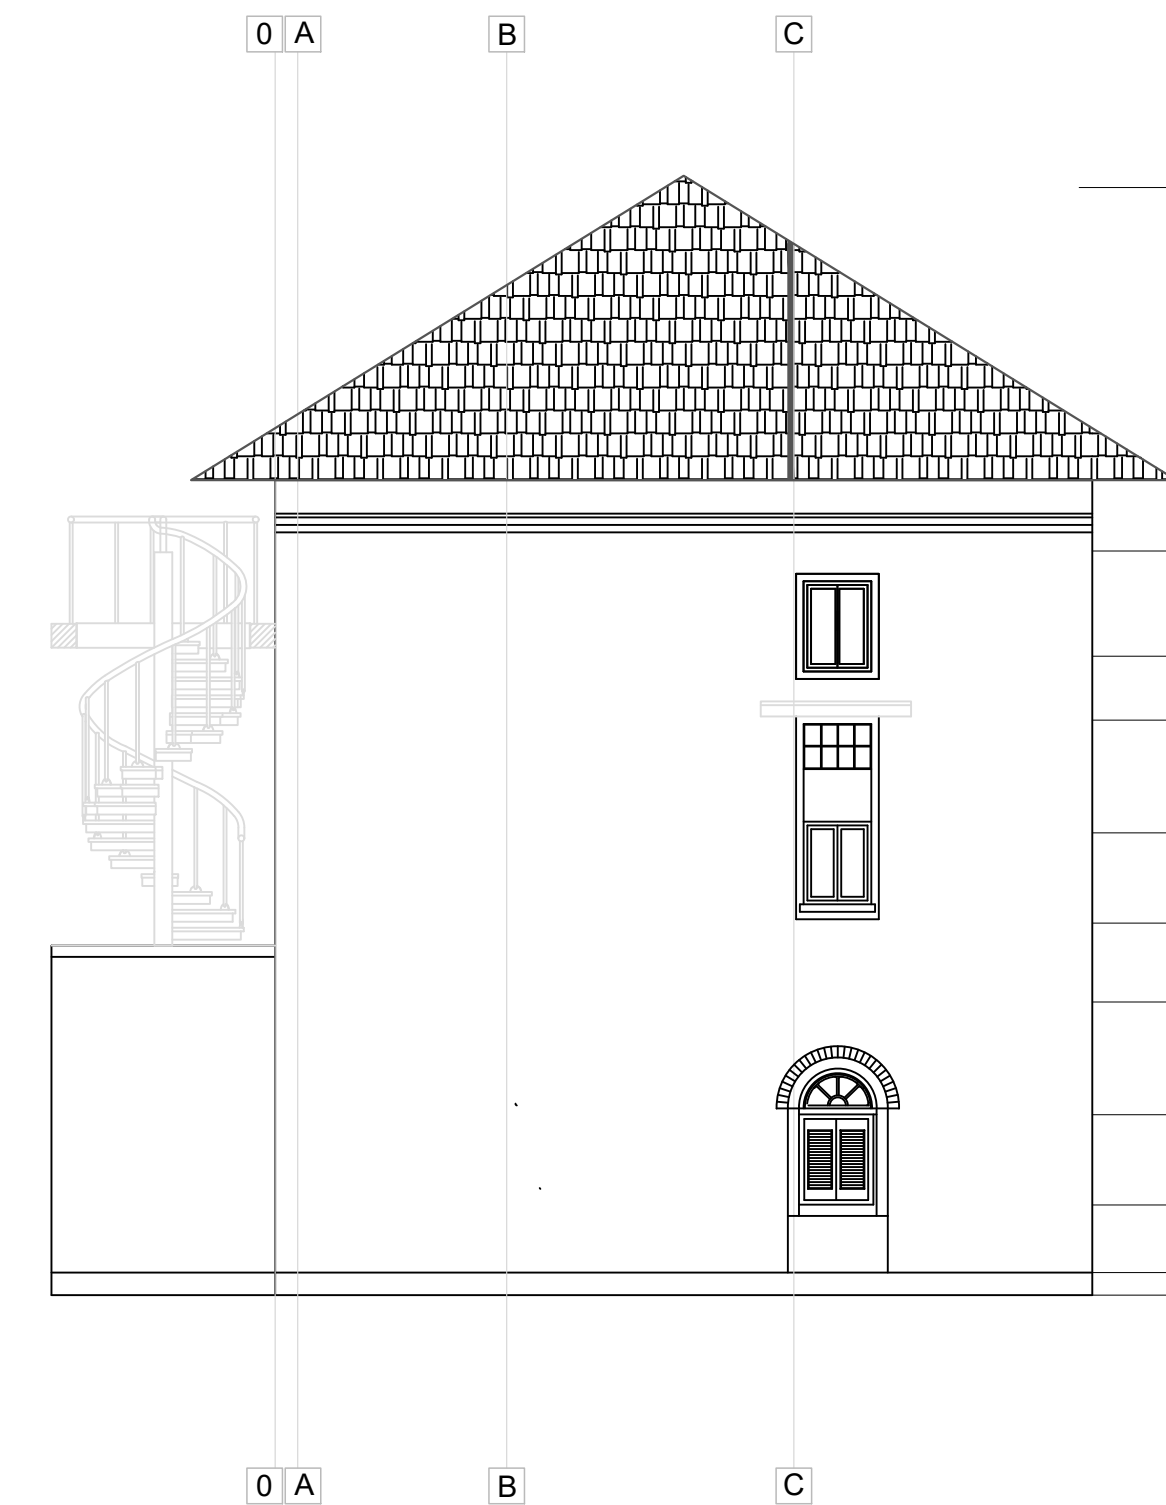

±14.32M ROOFTOP LVL.

±11.25M TRUSS LVL.

±9.90M LINTEL LVL.

±8.50M SILL LVL.

±7.65M 2ND SLAB LVL.

±5.85M LINTEL LVL.

±4.95M SILL LVL.

±3.09M 1ST SLAB LVL.

±2.40M LINTEL LVL.

±1.20M SILL LVL.

±0.30M PLINTH LVL.

±0.00M GROUND LVL.

NORTH SIDE ELEVATION

SCALE 1:100



±14.32M ROOFTOP LVL.

±11.25M TRUSS LVL.

±10.50M SILL LVL.

±9.90M LINTEL LVL.

±8.50M SILL LVL.

±7.65M 2ND SLAB LVL.

±7.05M BEAM LVL.

±6.45M SILL LVL.

±5.85M LINTEL LVL.

±4.95M SILL LVL.

±3.09M 1ST SLAB LVL.

±2.49M BEAM LVL.

±2.40M LINTEL LVL.


±1.20M SILL LVL.

±0.30M PLINTH LVL.

±0.00M GROUND LVL.

SECTION B B'


SCALE 1:100

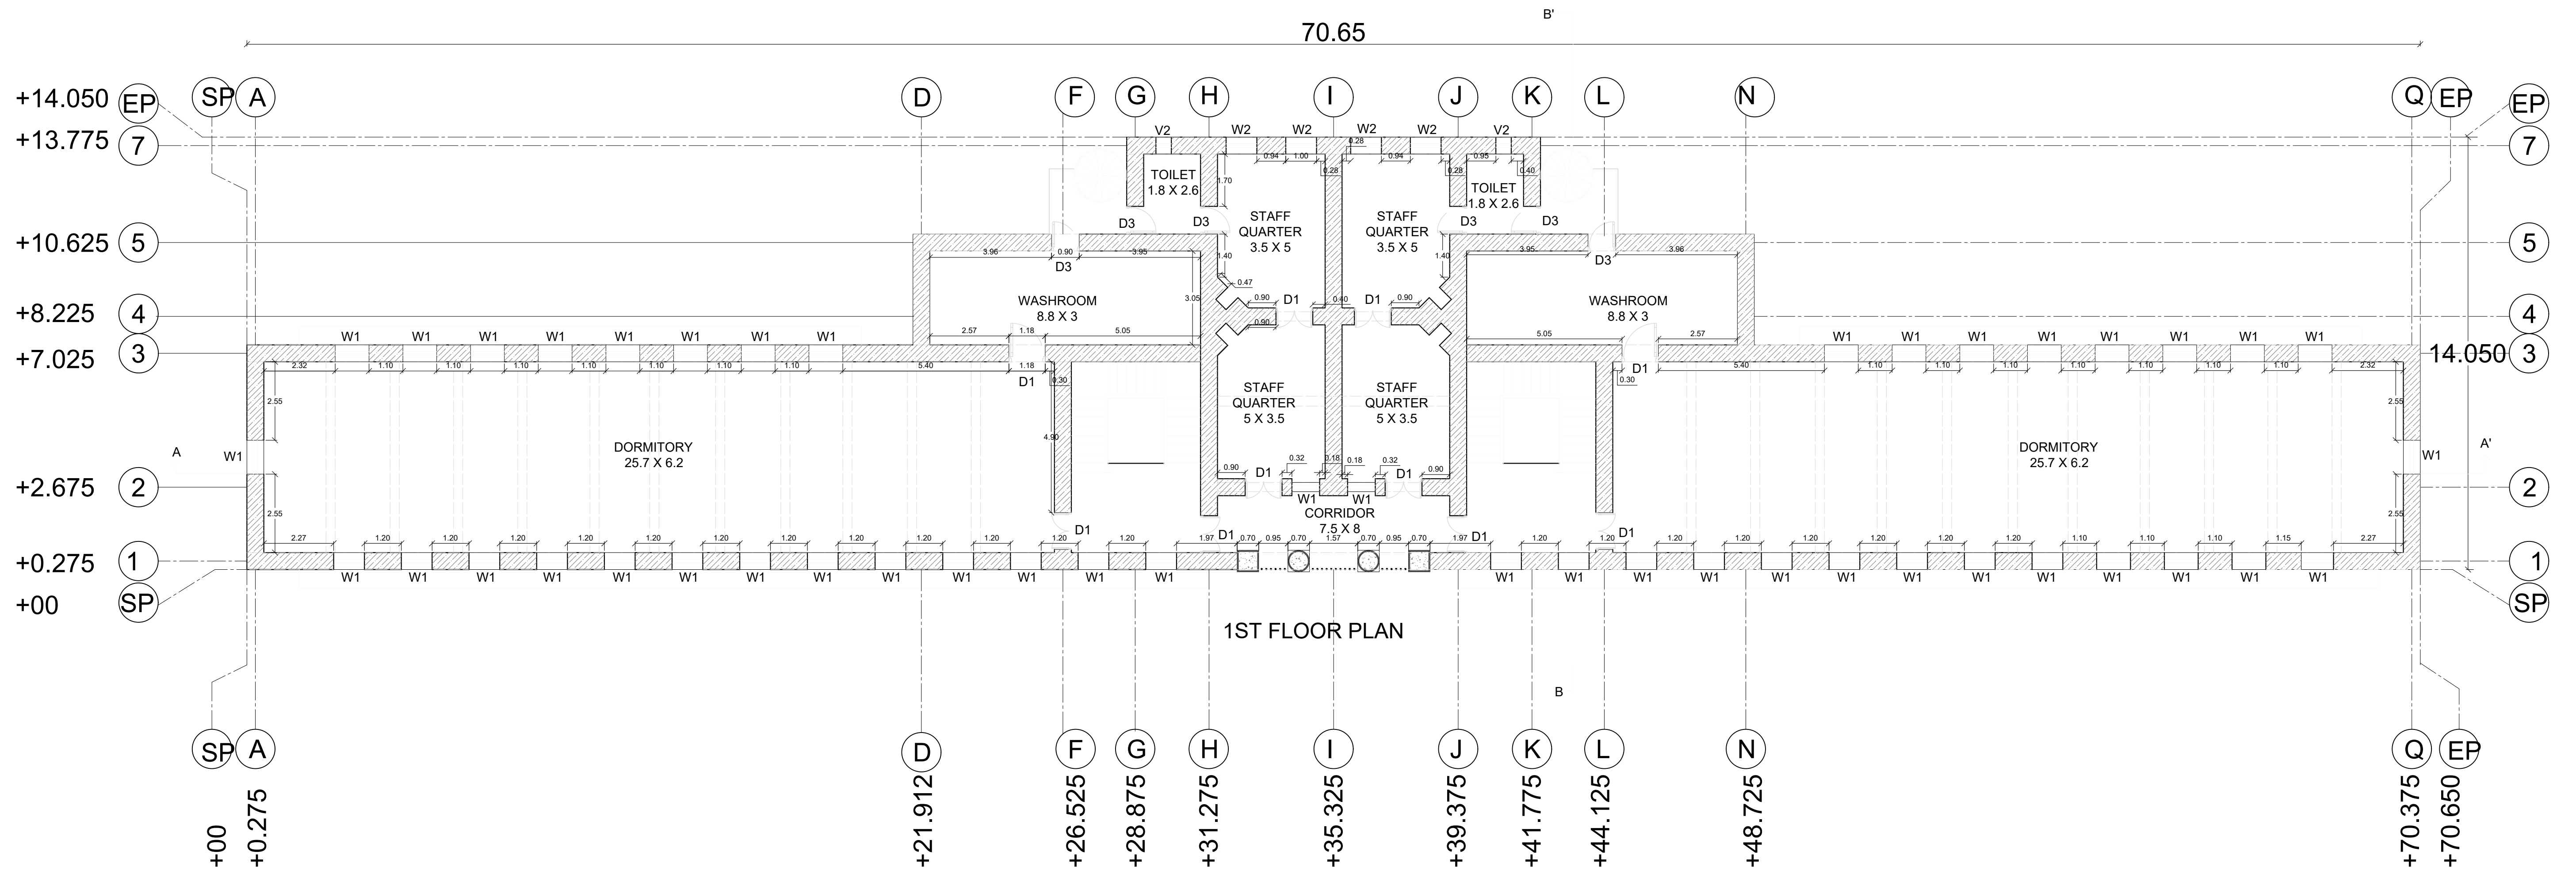

1ST FLOOR PLAN

SCALE:1:100


DETAIL AT 1

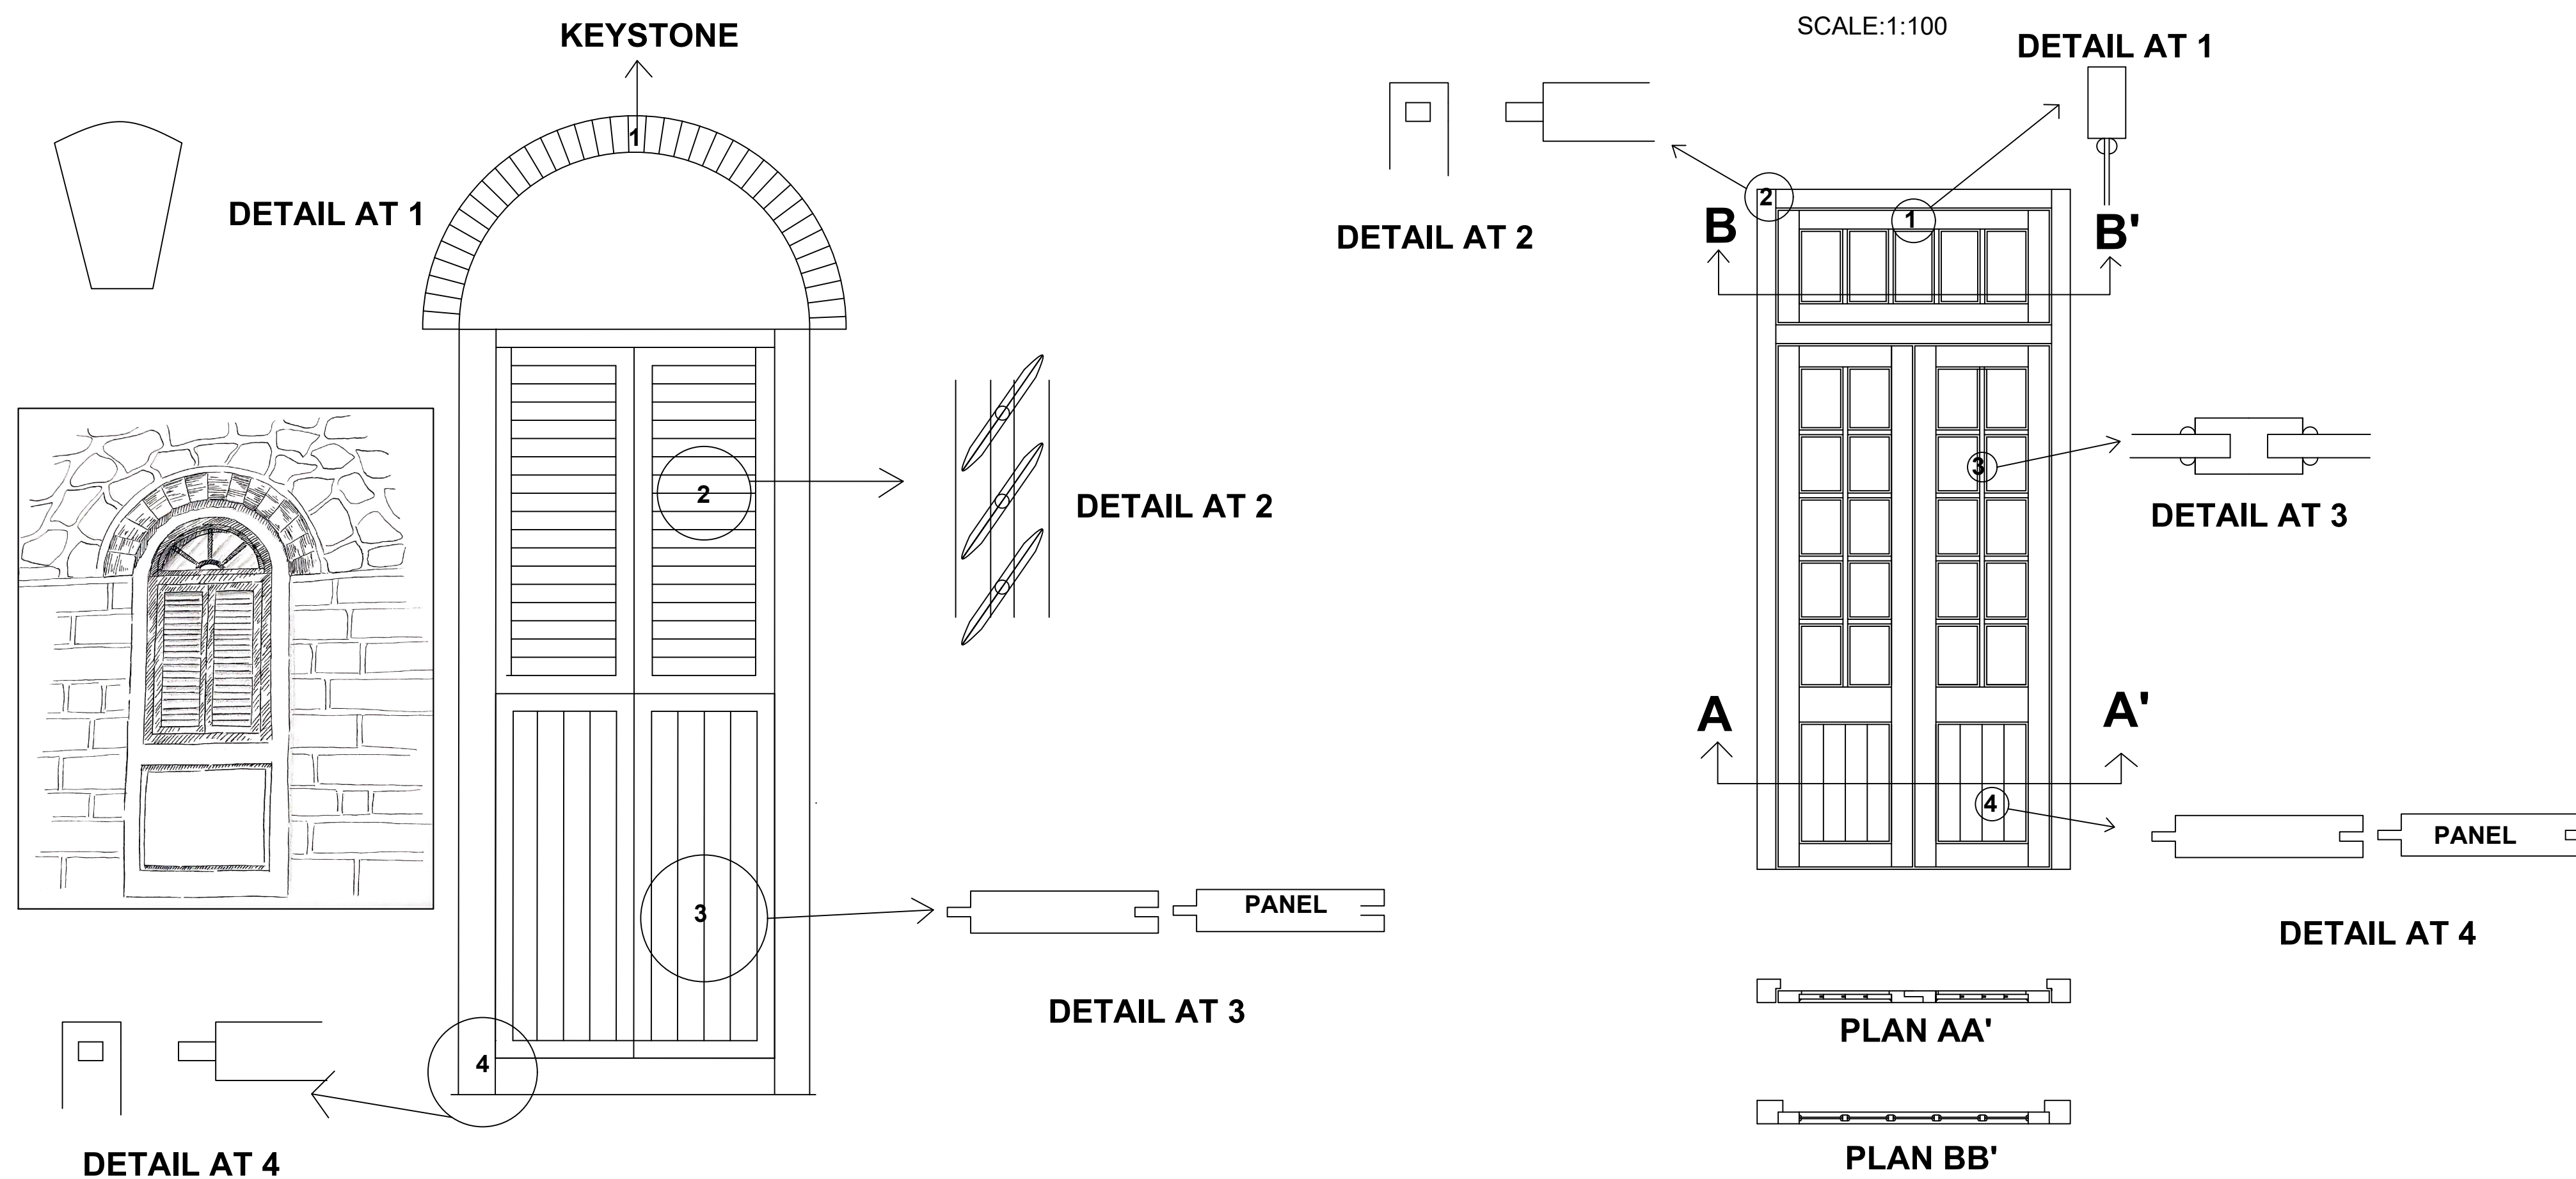

SCHEDULE OF OPENING

DOORS				
SYMB.	SIZE	LINTEL		NOs
D1	1200	2100		8
D3	900	2100		6
WINDOW AND VENTILATOR				
SYMB.	SIZE	SILL	LINTEL	NOs
W1	1100	800	2100	46
W2	1000	800	2100	4
V2	500	1500	2100	2



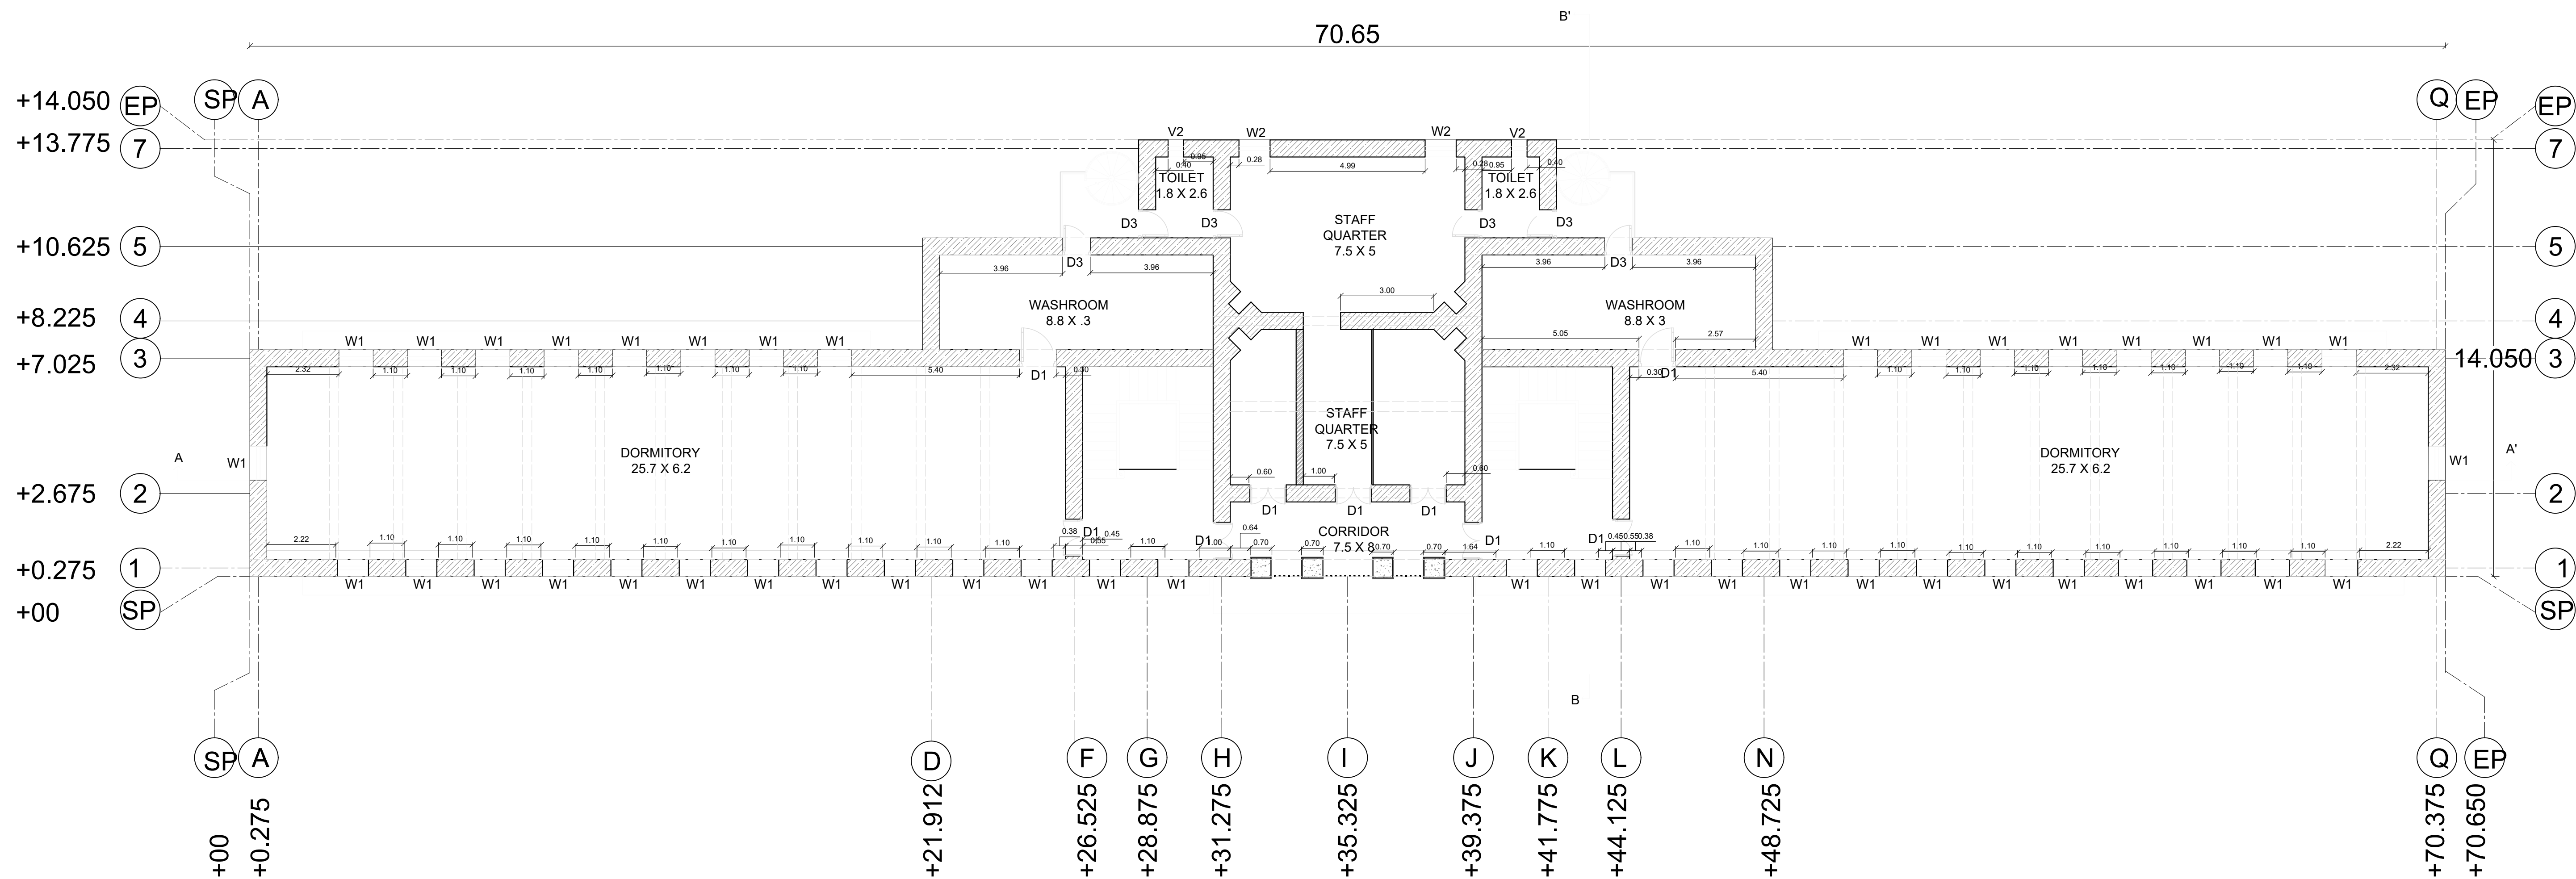


2ND FLOOR PLAN

SCALE:1:100


FIRE PIT DETAILS

SCALE:1:20

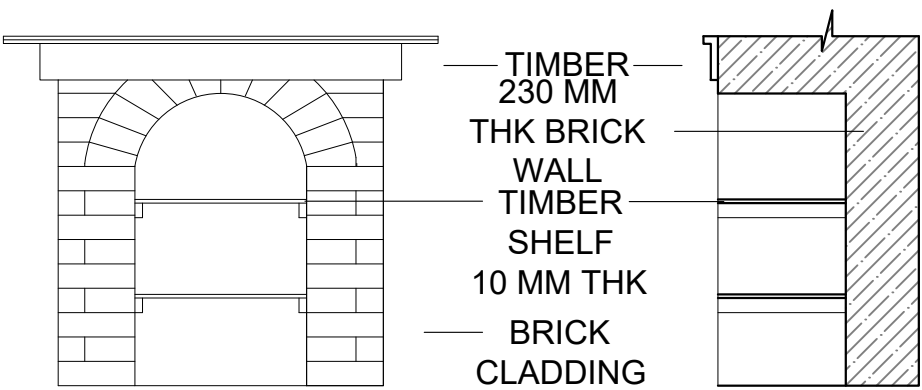


ELEVATION

SECTION A - A'

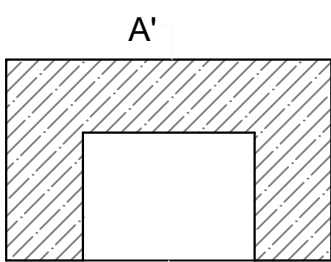


PLAN

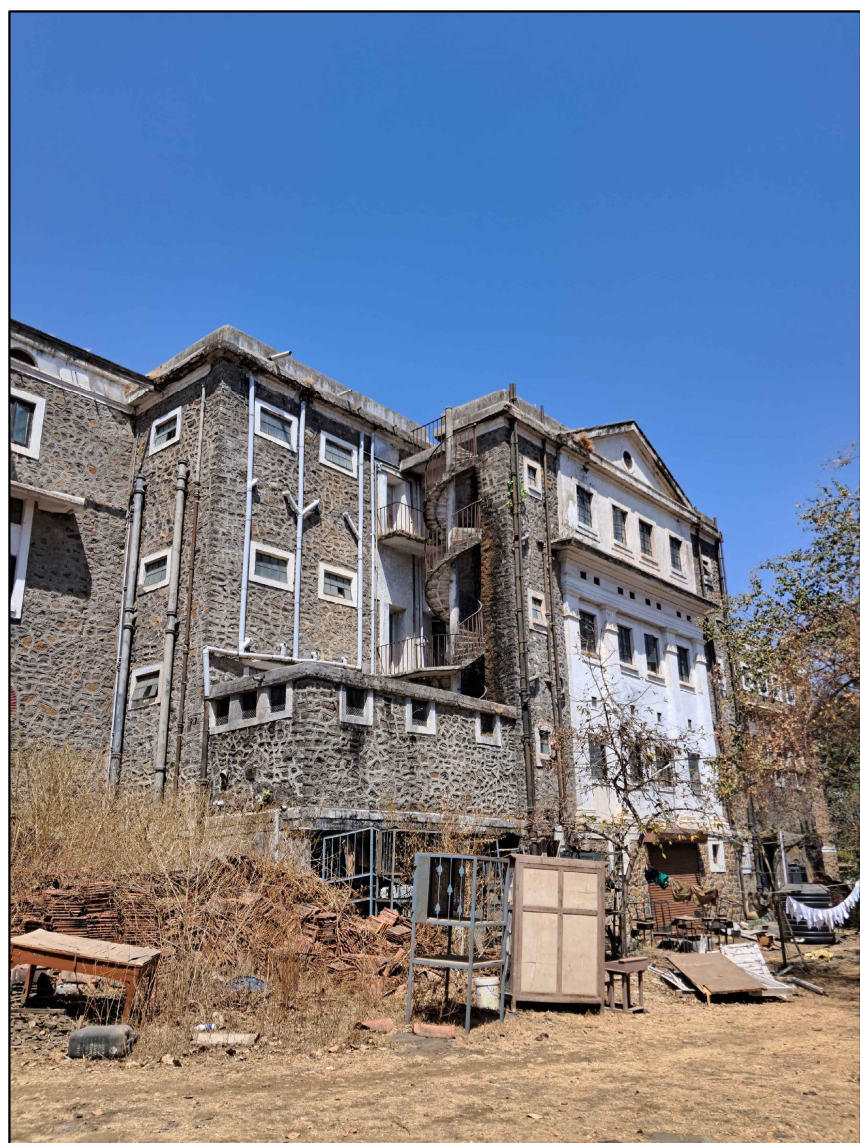

SCHEDULE OF OPENING				
DOORS				
SYMB.	SIZE	LINTEL	NOs	
D1	1200	2100	8	
D2	1100	2100	14	
D3	900	2100	6	
D4	750	2100	4	
WINDOW AND VENTILATOR				
SYMB.	SIZE	SILL	LINTEL	NOs
W1	1100	800	2100	38
W2	1000	800	2100	4
W3	800	800	2100	2
V1	600	1500	2100	12
V2	500	1500	2100	2



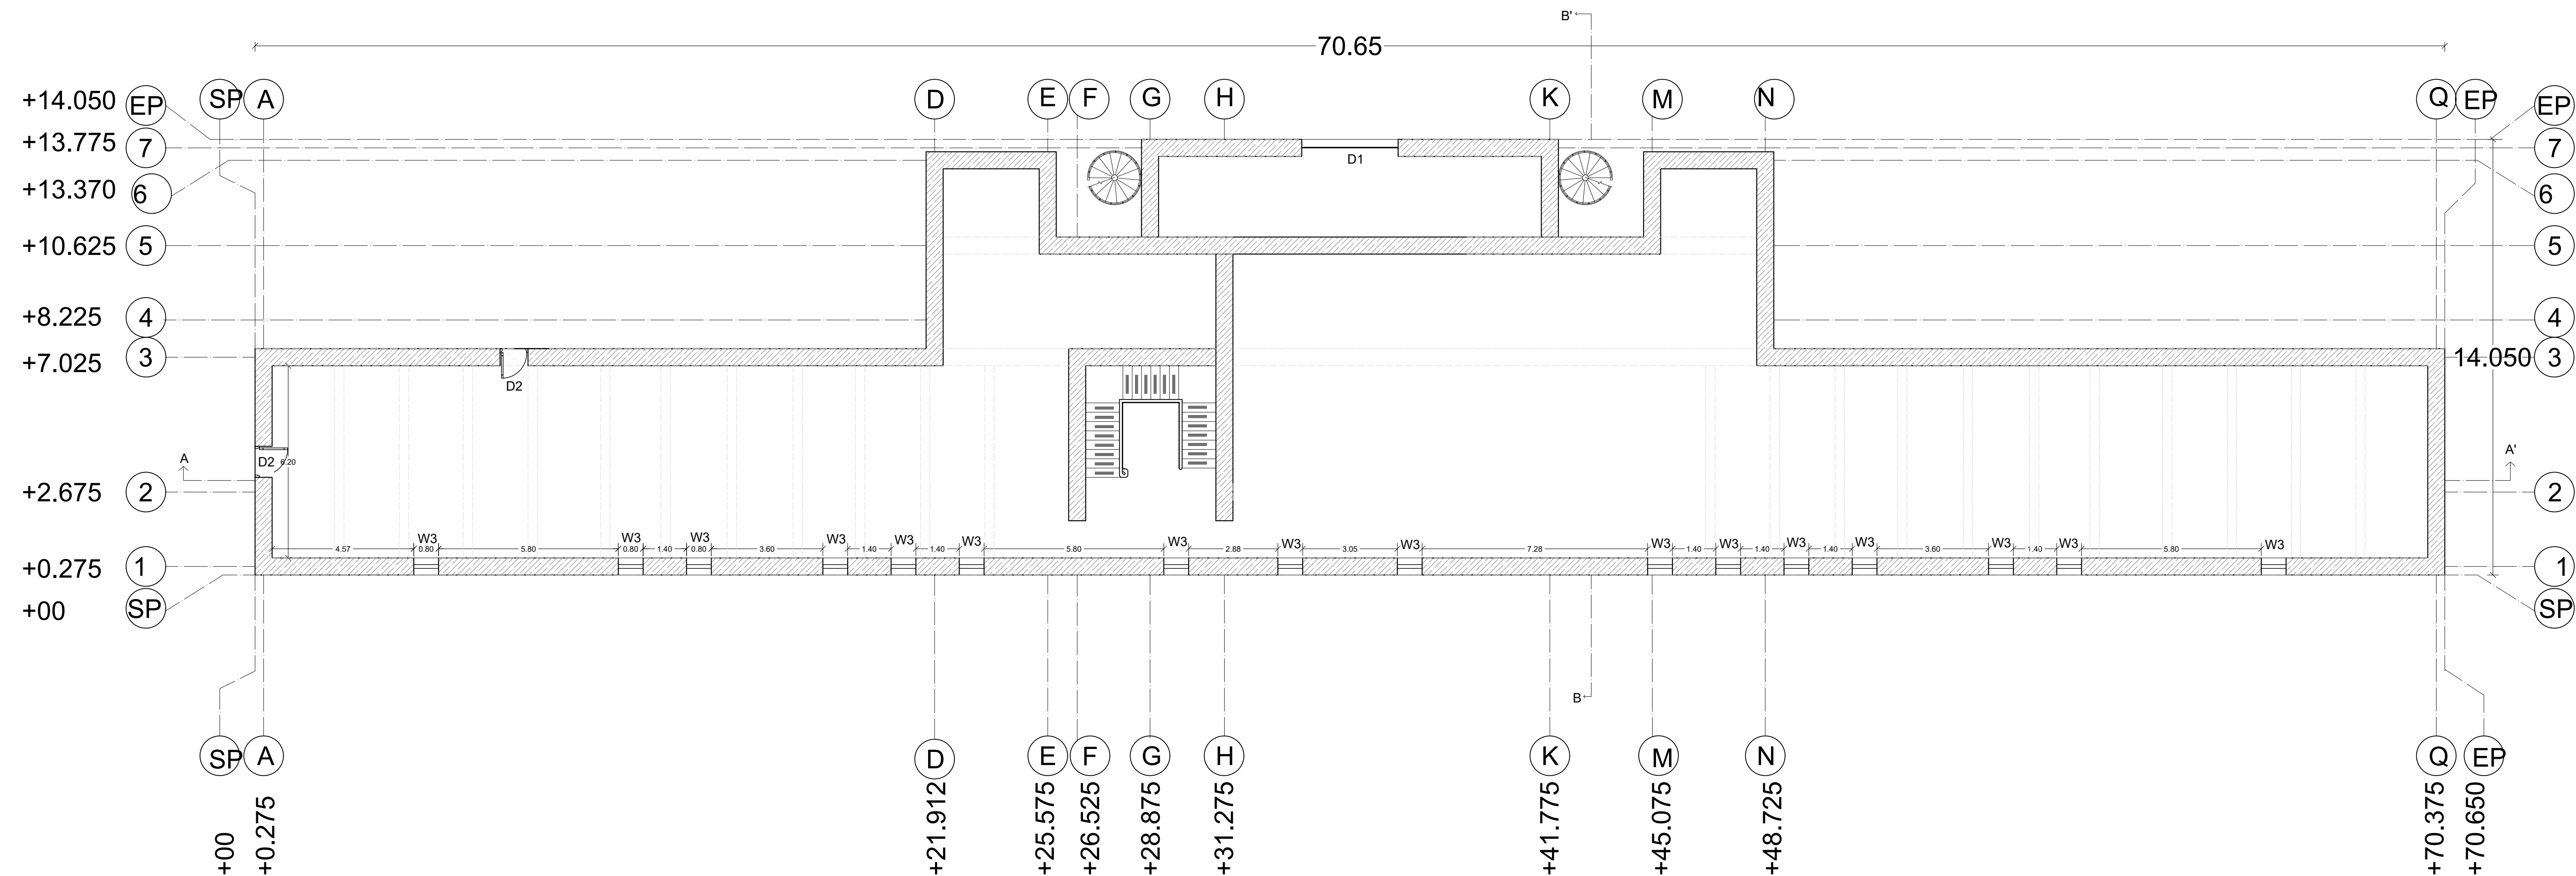


BASEMENT PLAN

SCALE - 1 : 100


SCHEDULE OF OPENING				
DOORS				
SYMB.	SIZE		LINTEL	Nos
D1	3000		2100	1
D2	1000		2100	2
WINDOW AND VENTILATOR				
SYMB.	SIZE	SILL	LINTEL	Nos
W3	800	1500	2100	16



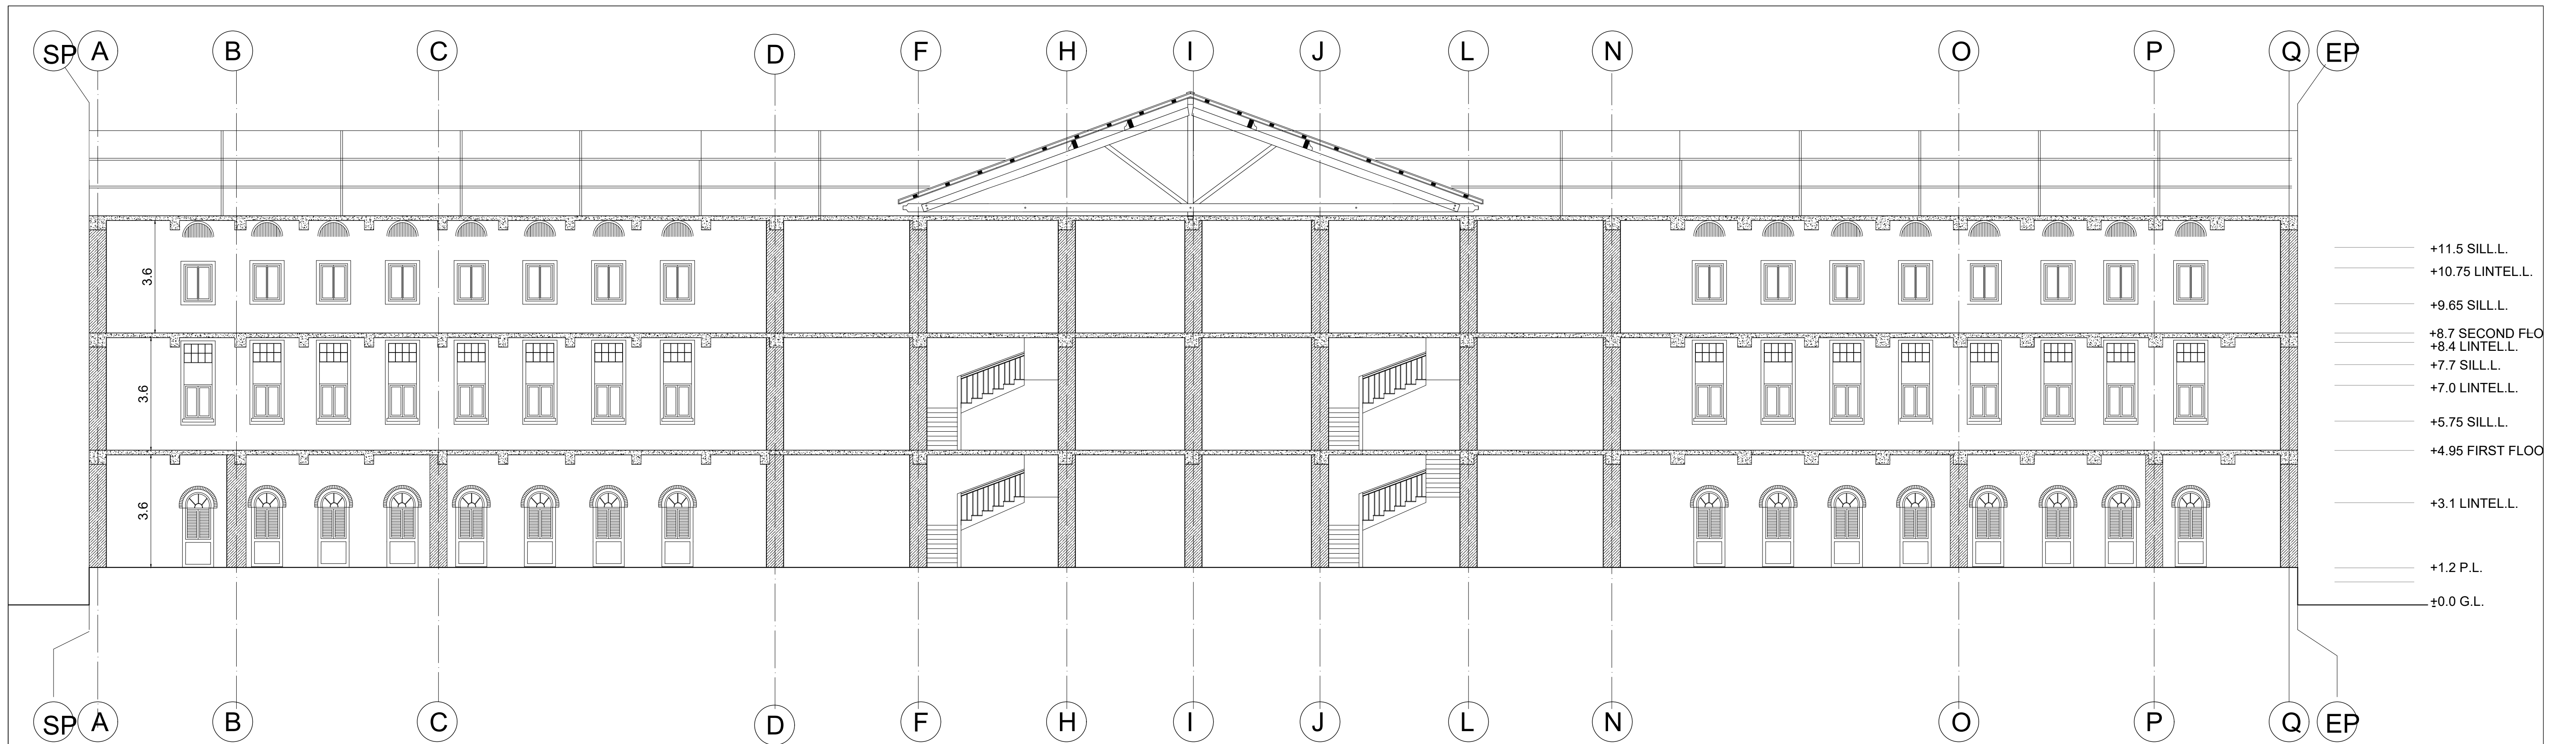


SECTION A-A'


SCALE:1:100

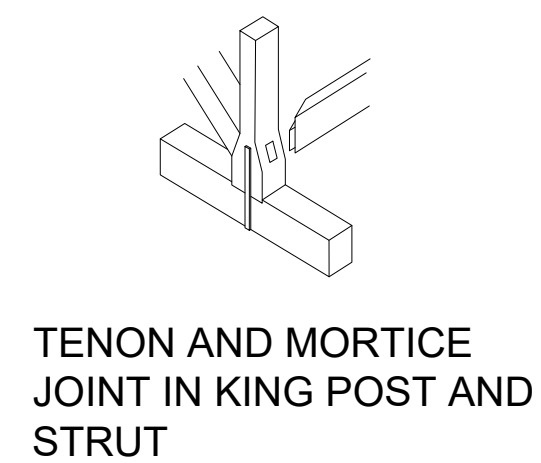


TENON AND MORTICE
JOINT IN KING POST AND
STRUT

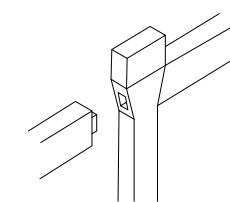


TENON AND MORTICE
JOINT IN KING POST AND
STRUTS WITH M.S. STRAPS

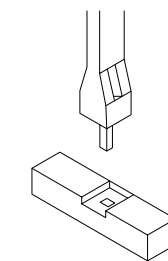

TENON AND MORTICE
JOINT BETWEEN KING
POST AND TIE BEAM

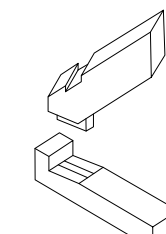


OBLIQUE JOINT BETWEEN
TIE BEAM AND PRINCIPLE
RAFTER

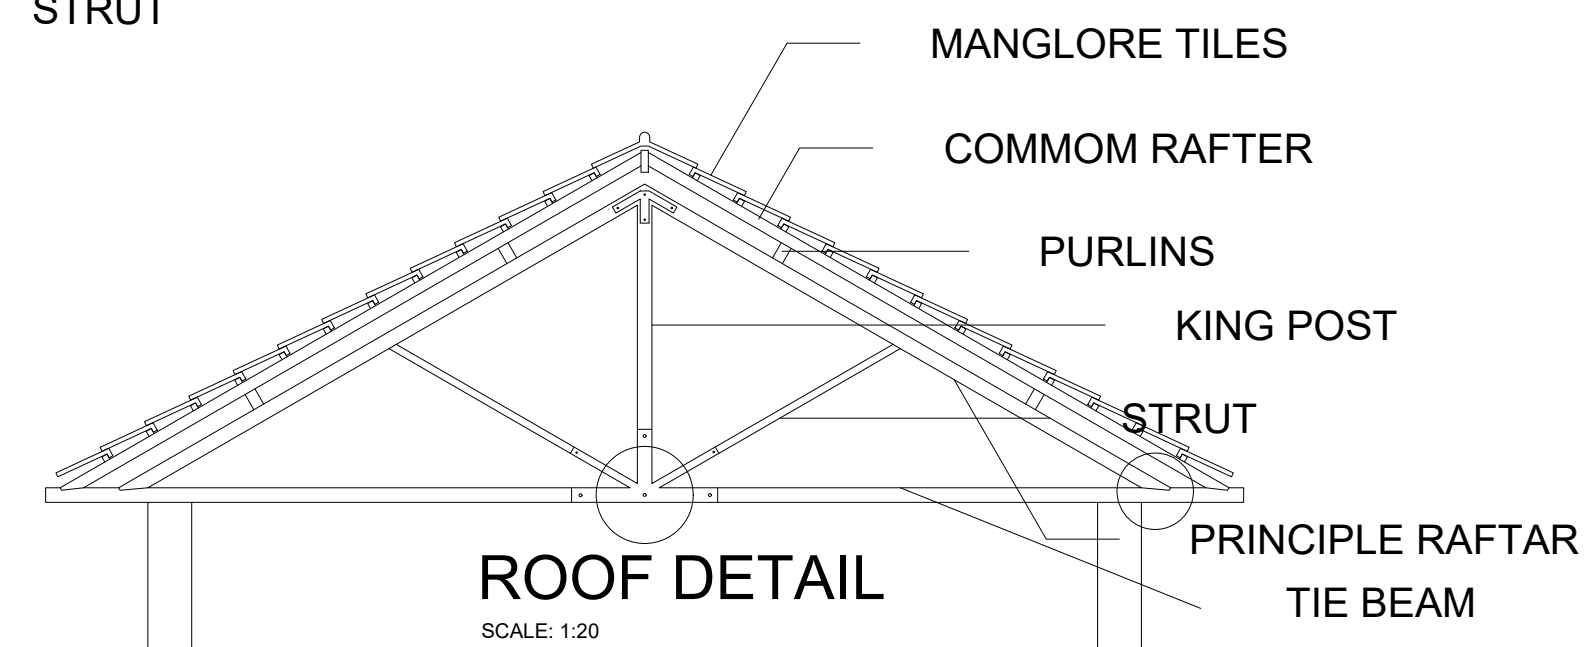


ROOF DETAIL






SCALE: 1:20

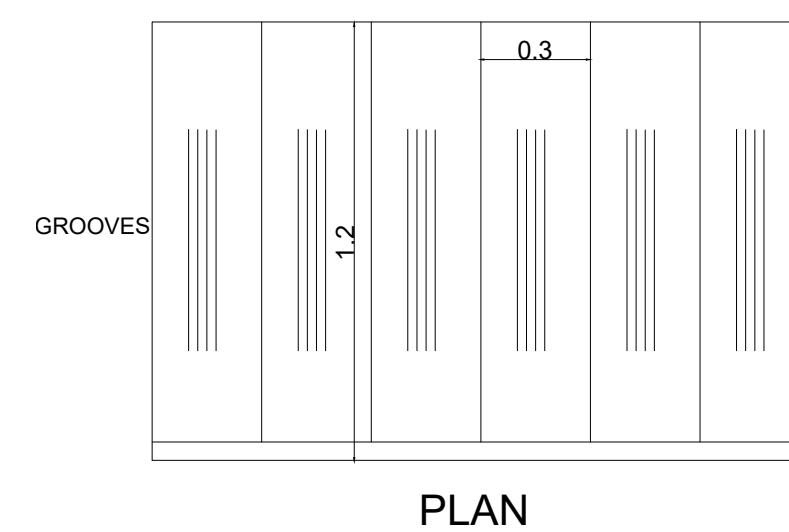

PLAN

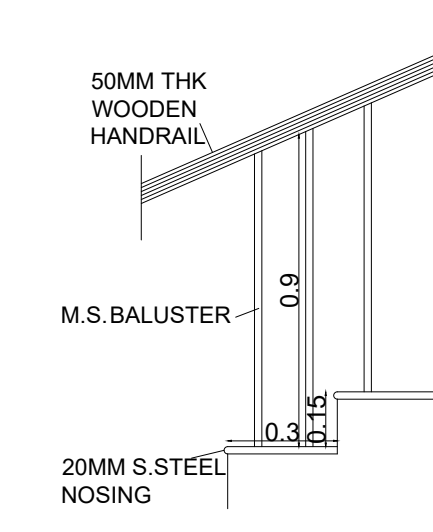


DETAIL OF STAIRCASE
NOSING AND RAILING

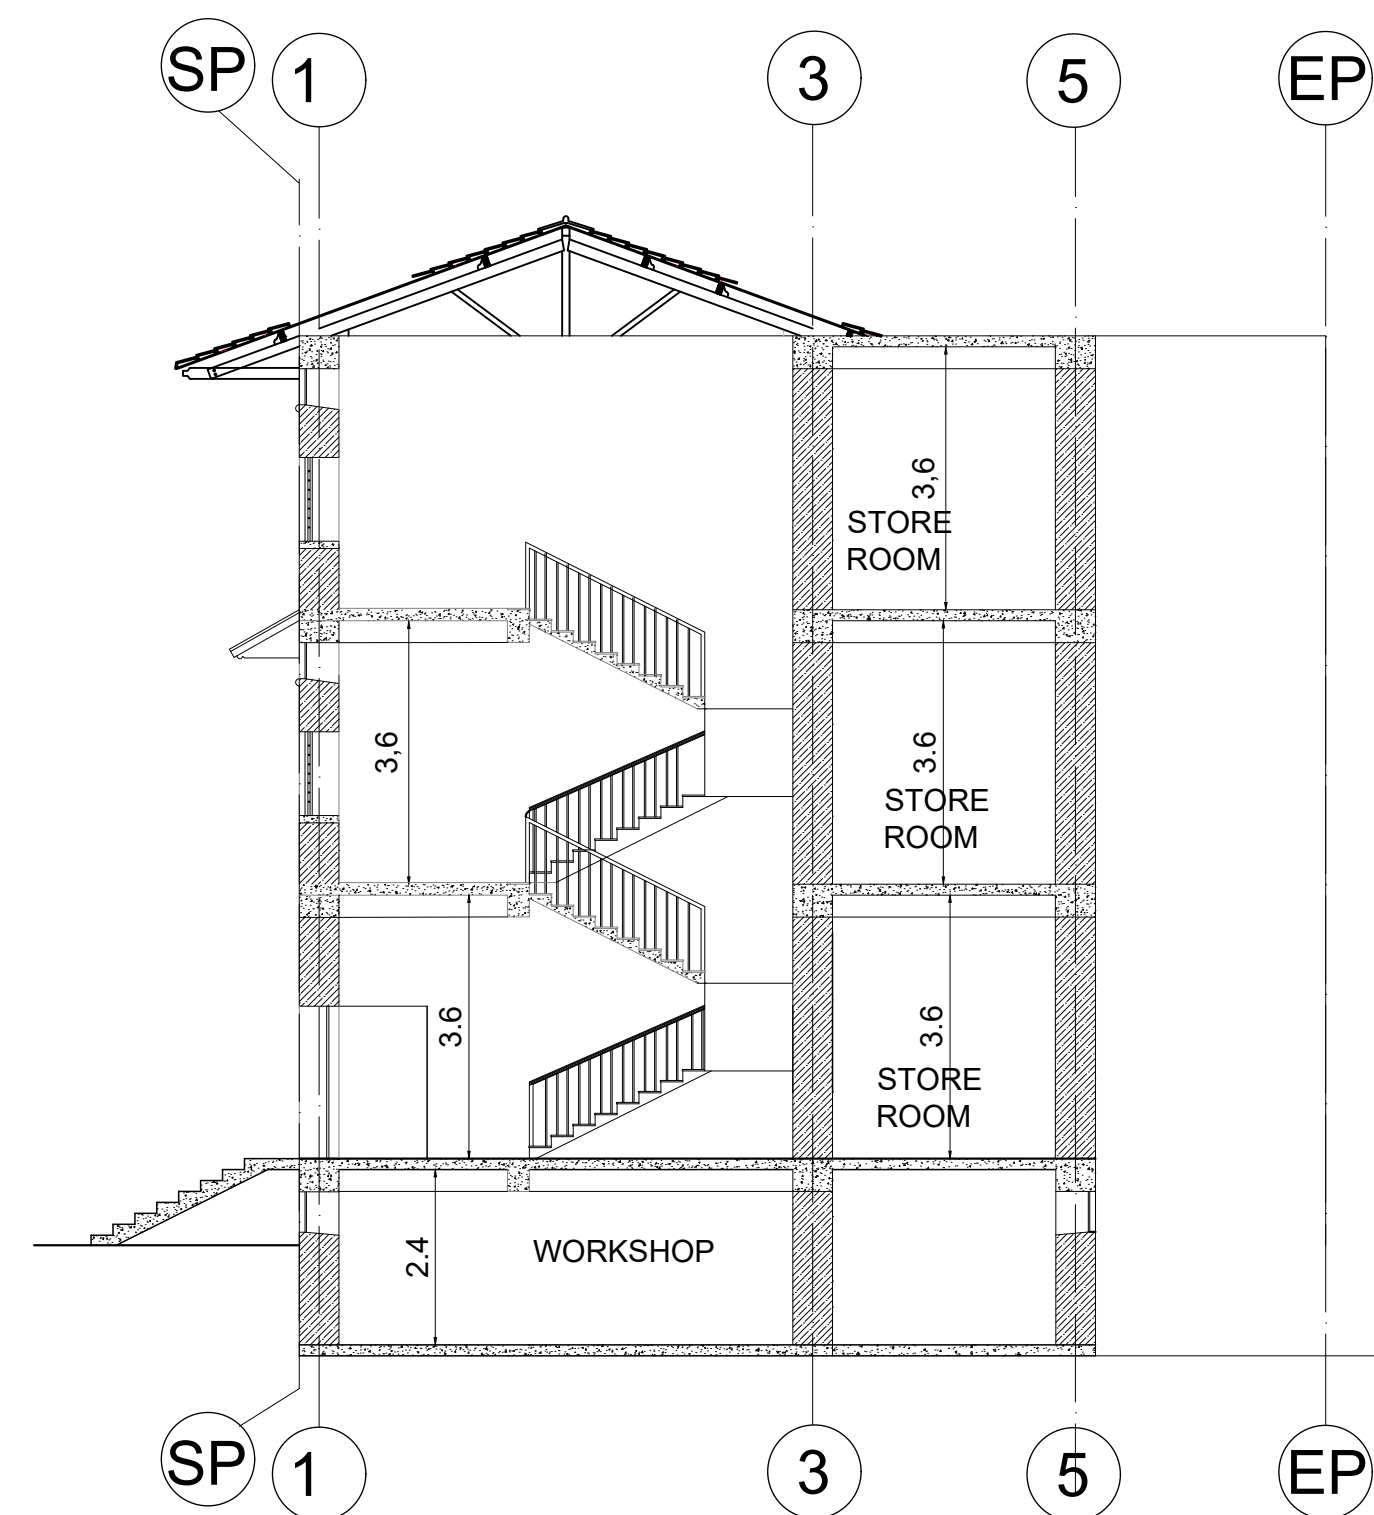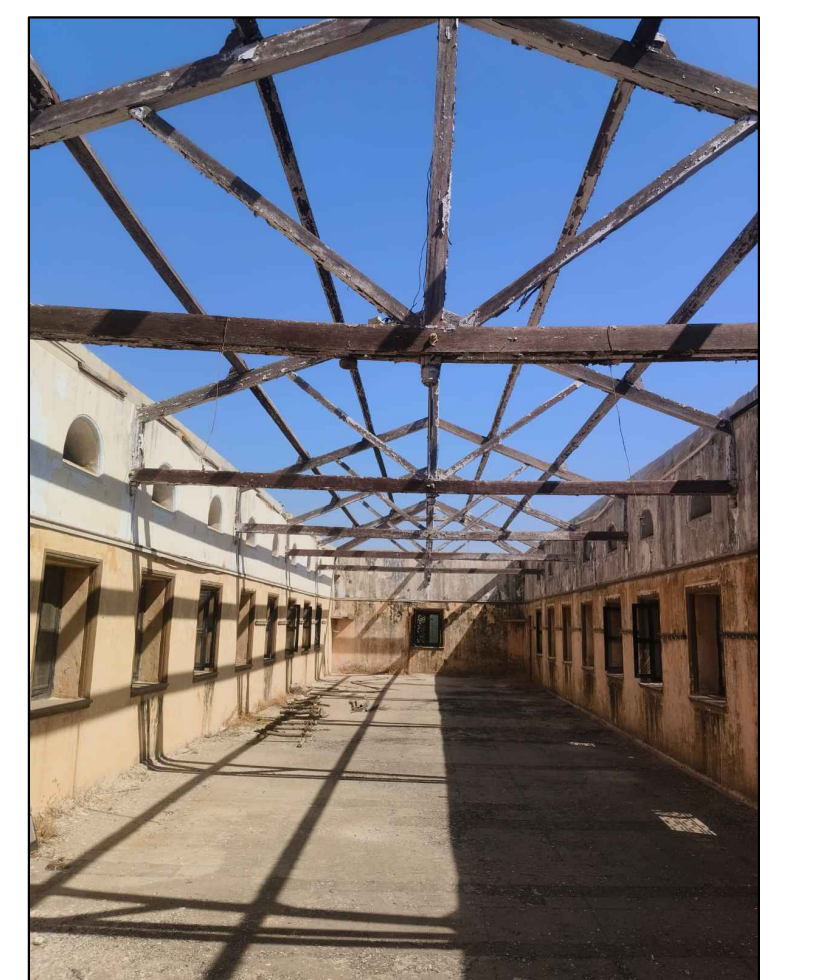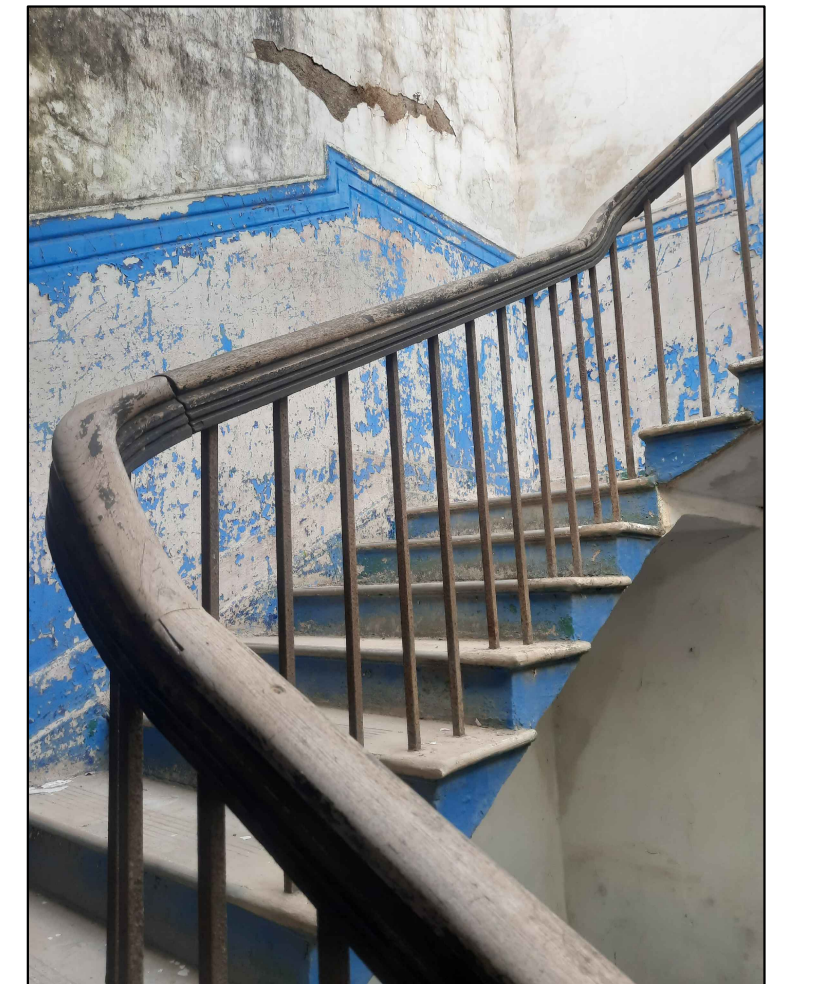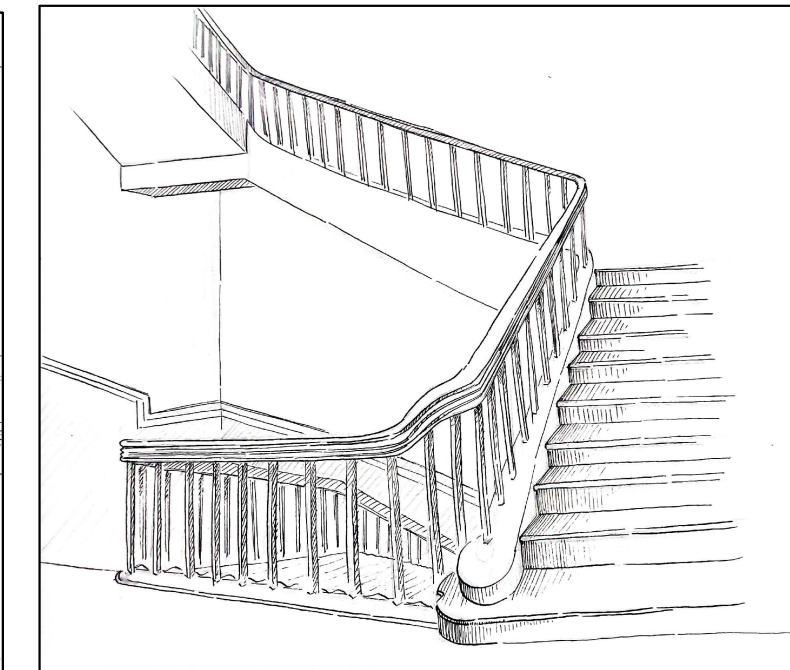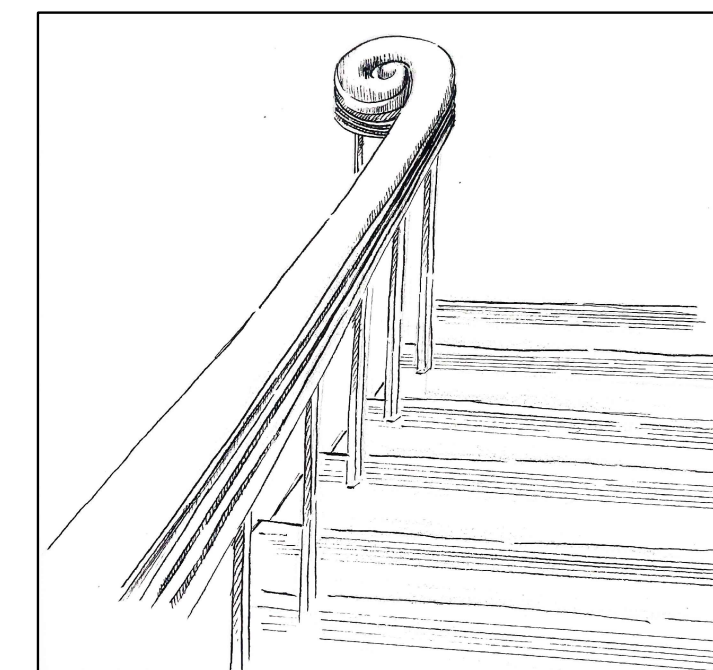

SECTION B-B'

SCALE:1:100



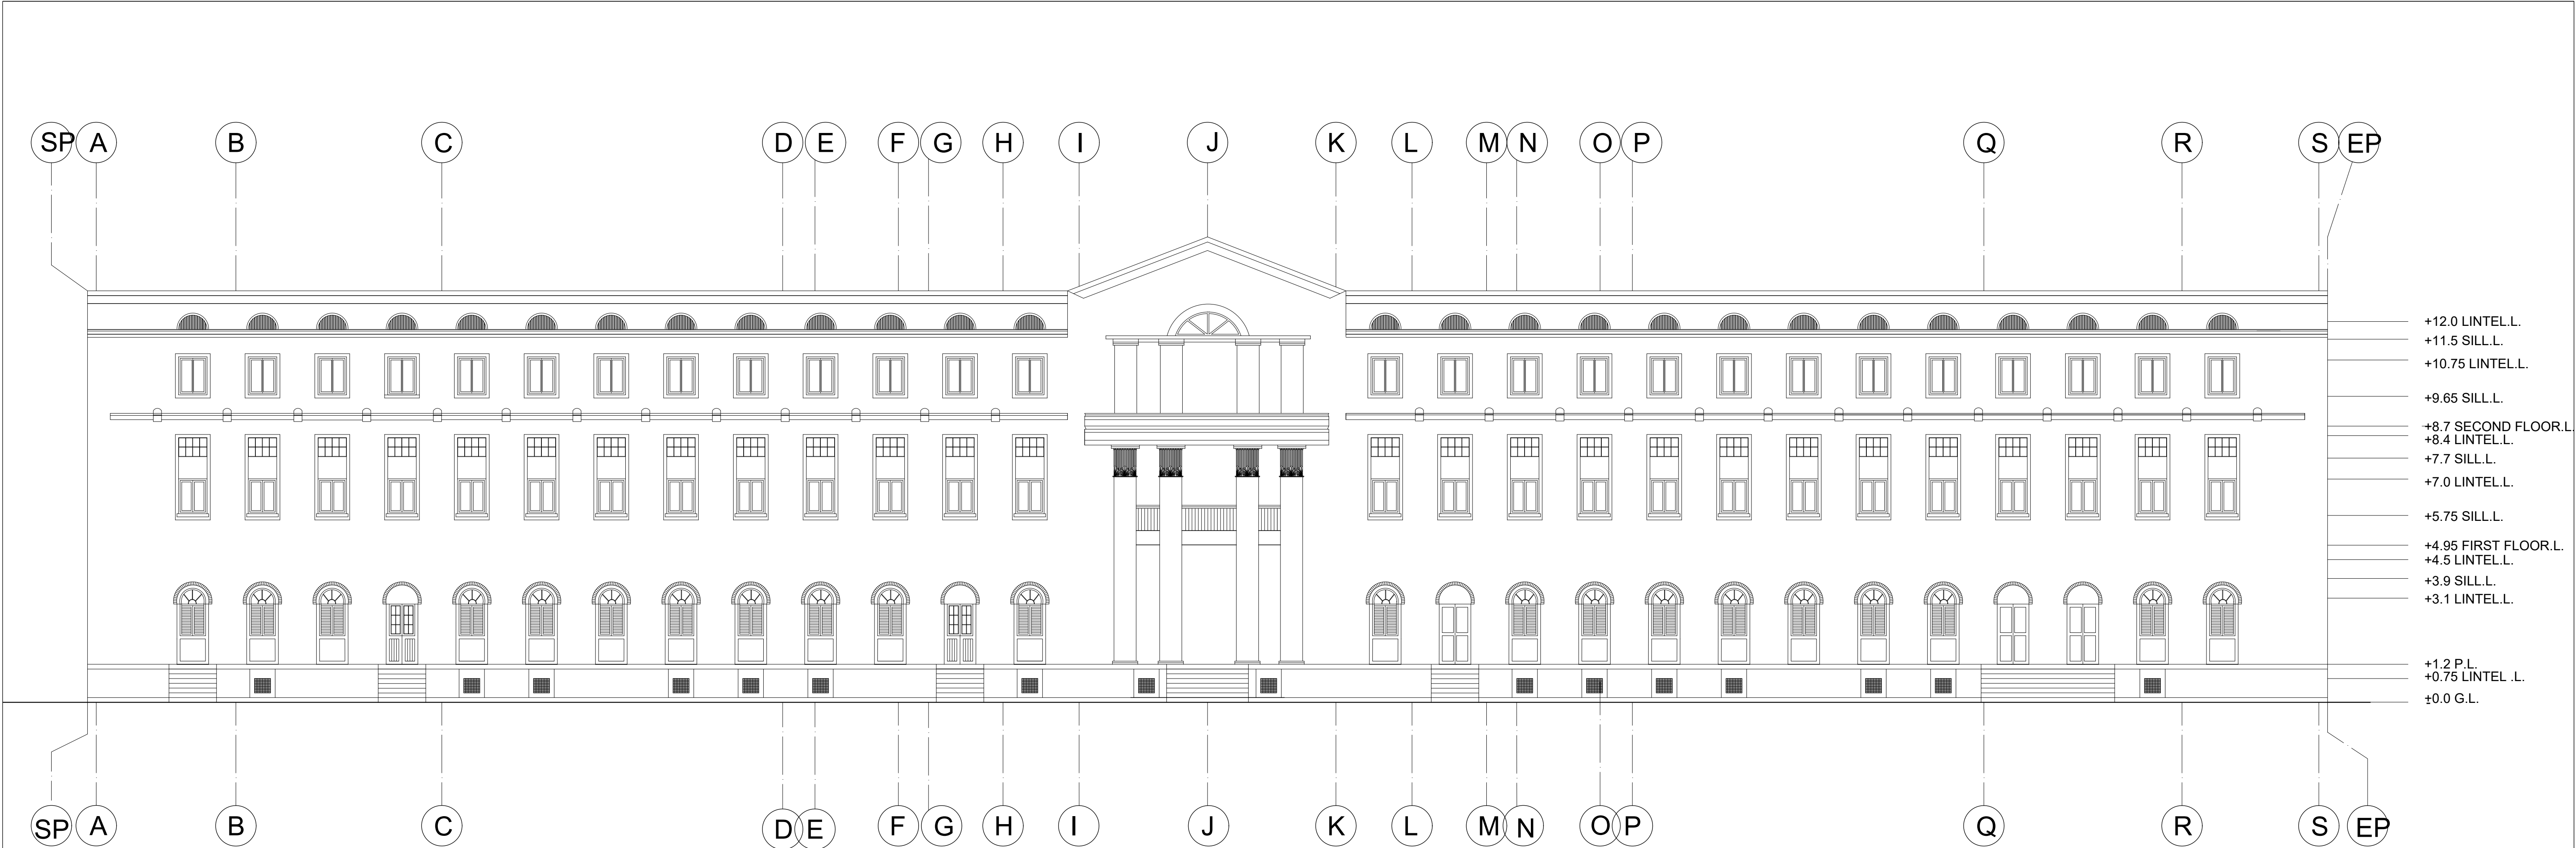



NORTH WEST SIDE ELEVATION

SCALE - 1 : 100



COLUMN DETAILS SCALE - 1 : 20

- +12.0 LINTEL.L.
- +11.5 SILL.L.
- +10.75 LINTEL.L.
- +9.65 SILL.L.
- +8.7 SECOND FLOOR.L.
- +8.4 LINTEL.L.
- +7.7 SILL.L.
- +7.0 LINTEL.L.
- +5.75 SILL.L.
- +4.95 FIRST FLOOR.L.
- +4.5 LINTEL.L.
- +3.9 SILL.L.
- +3.1 LINTEL.L.
- +1.2 P.L.
- +0.75 LINTEL.L.
- +0.0 G.L.
- 2.4 BASEMENT L.

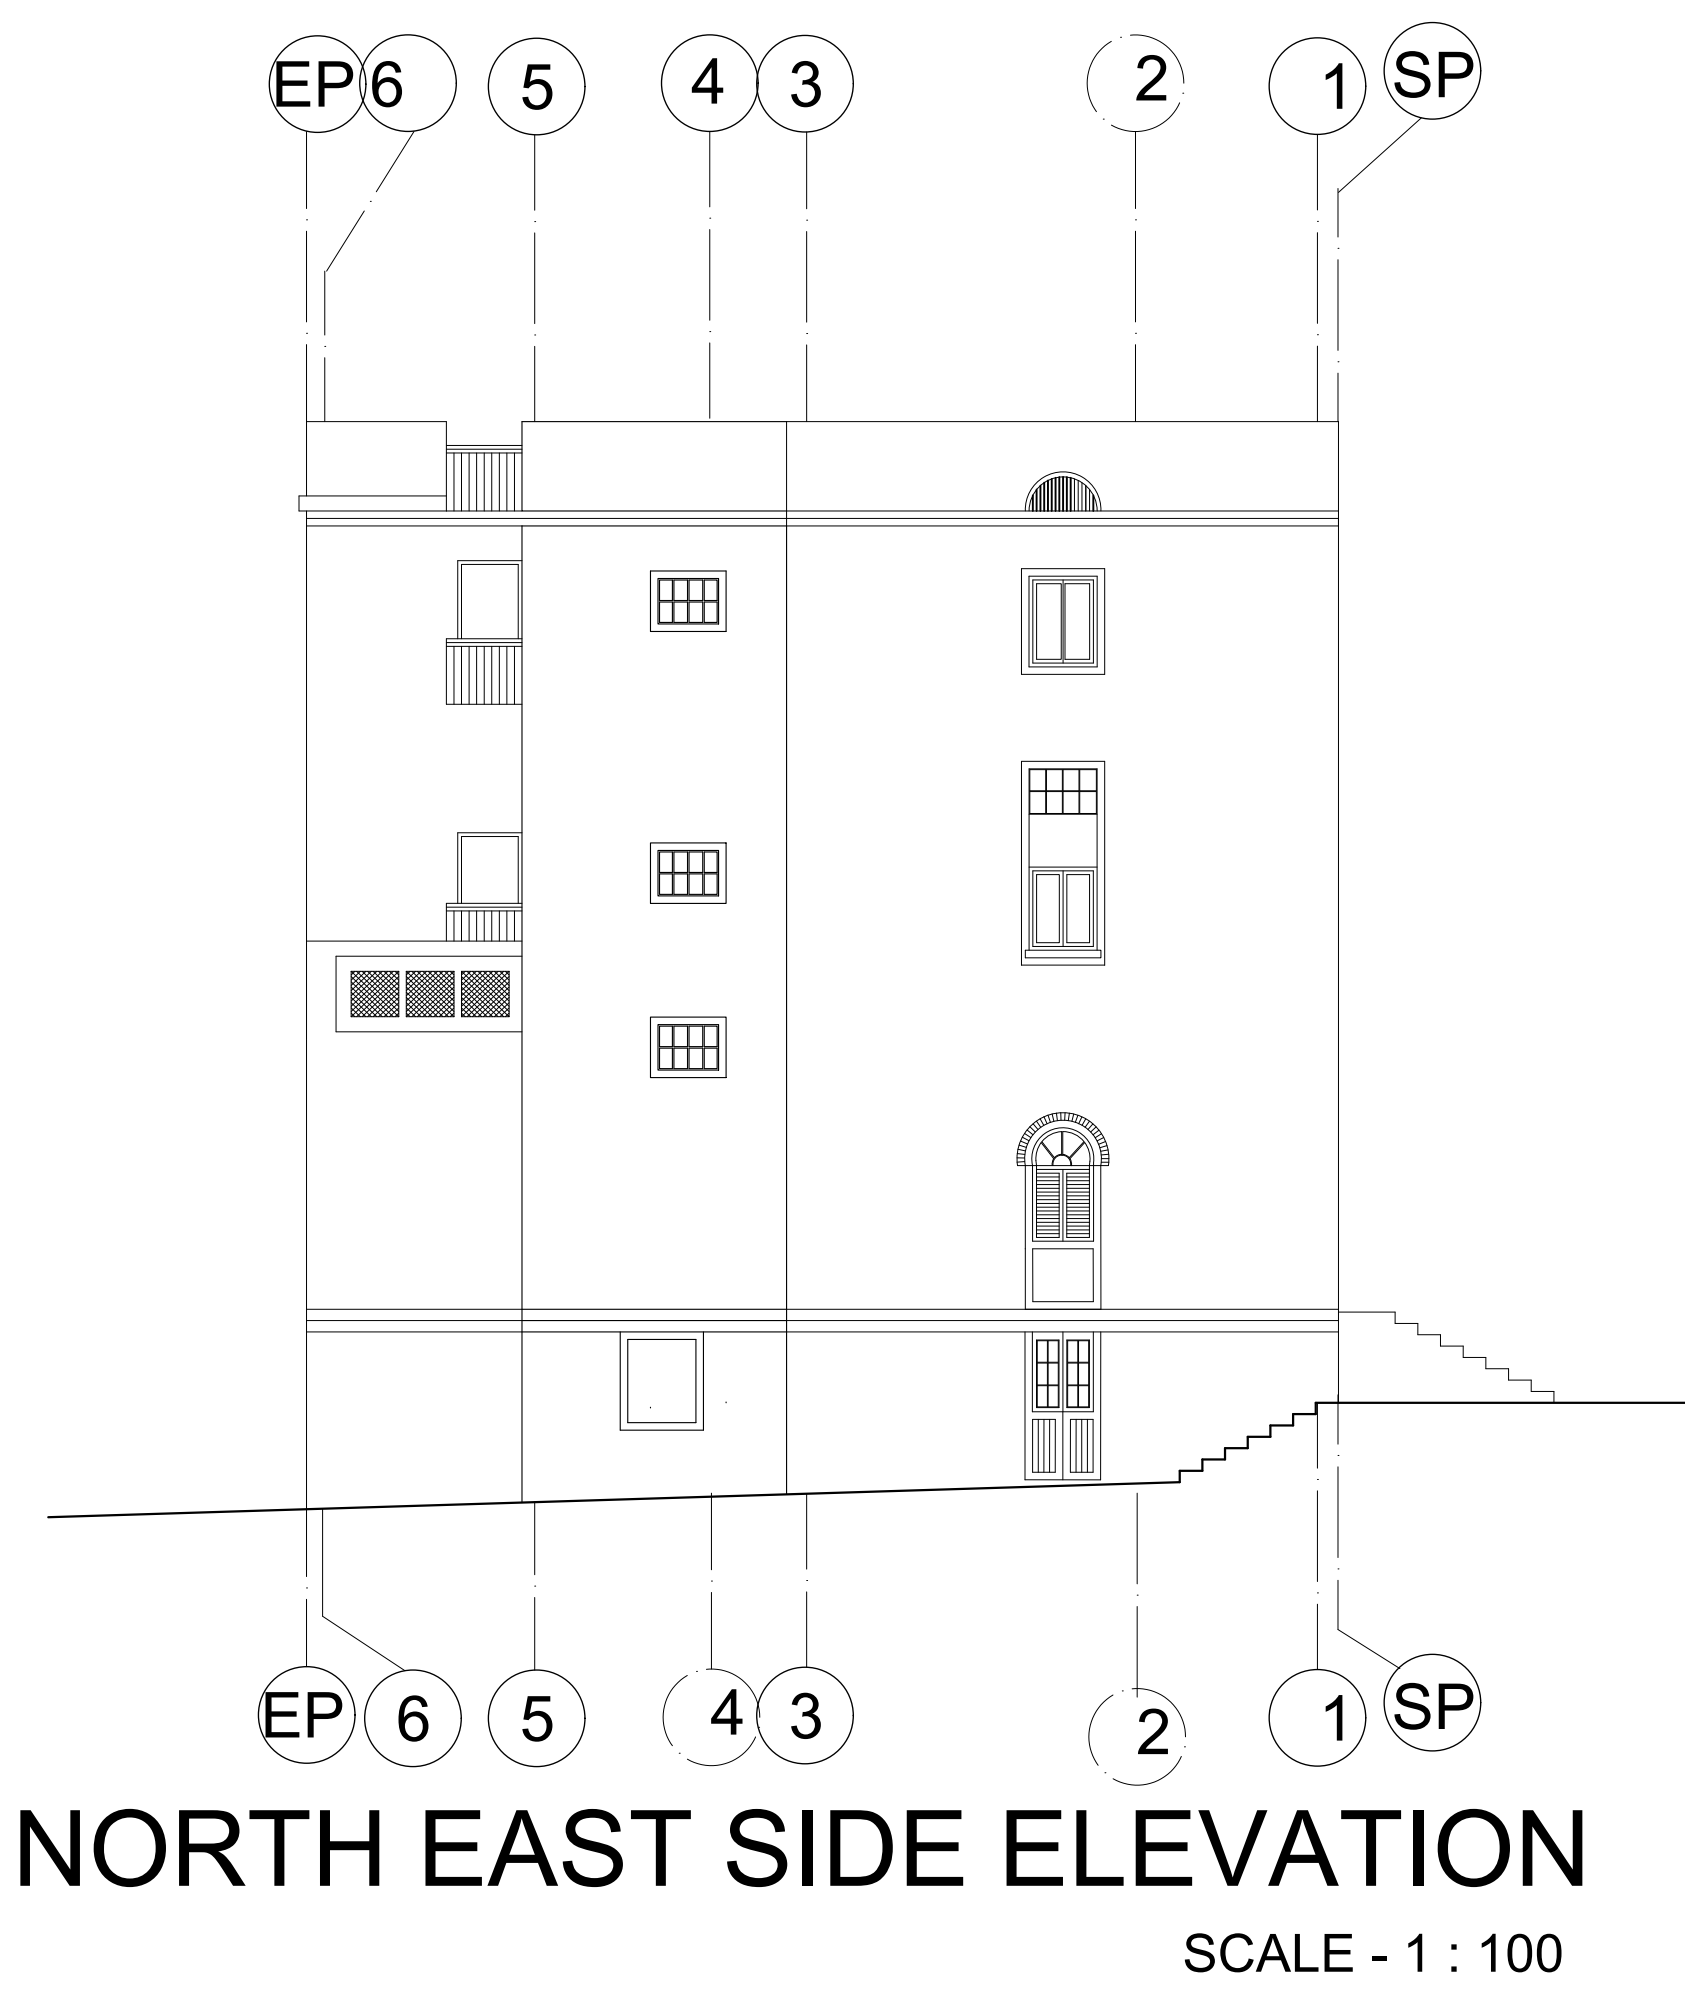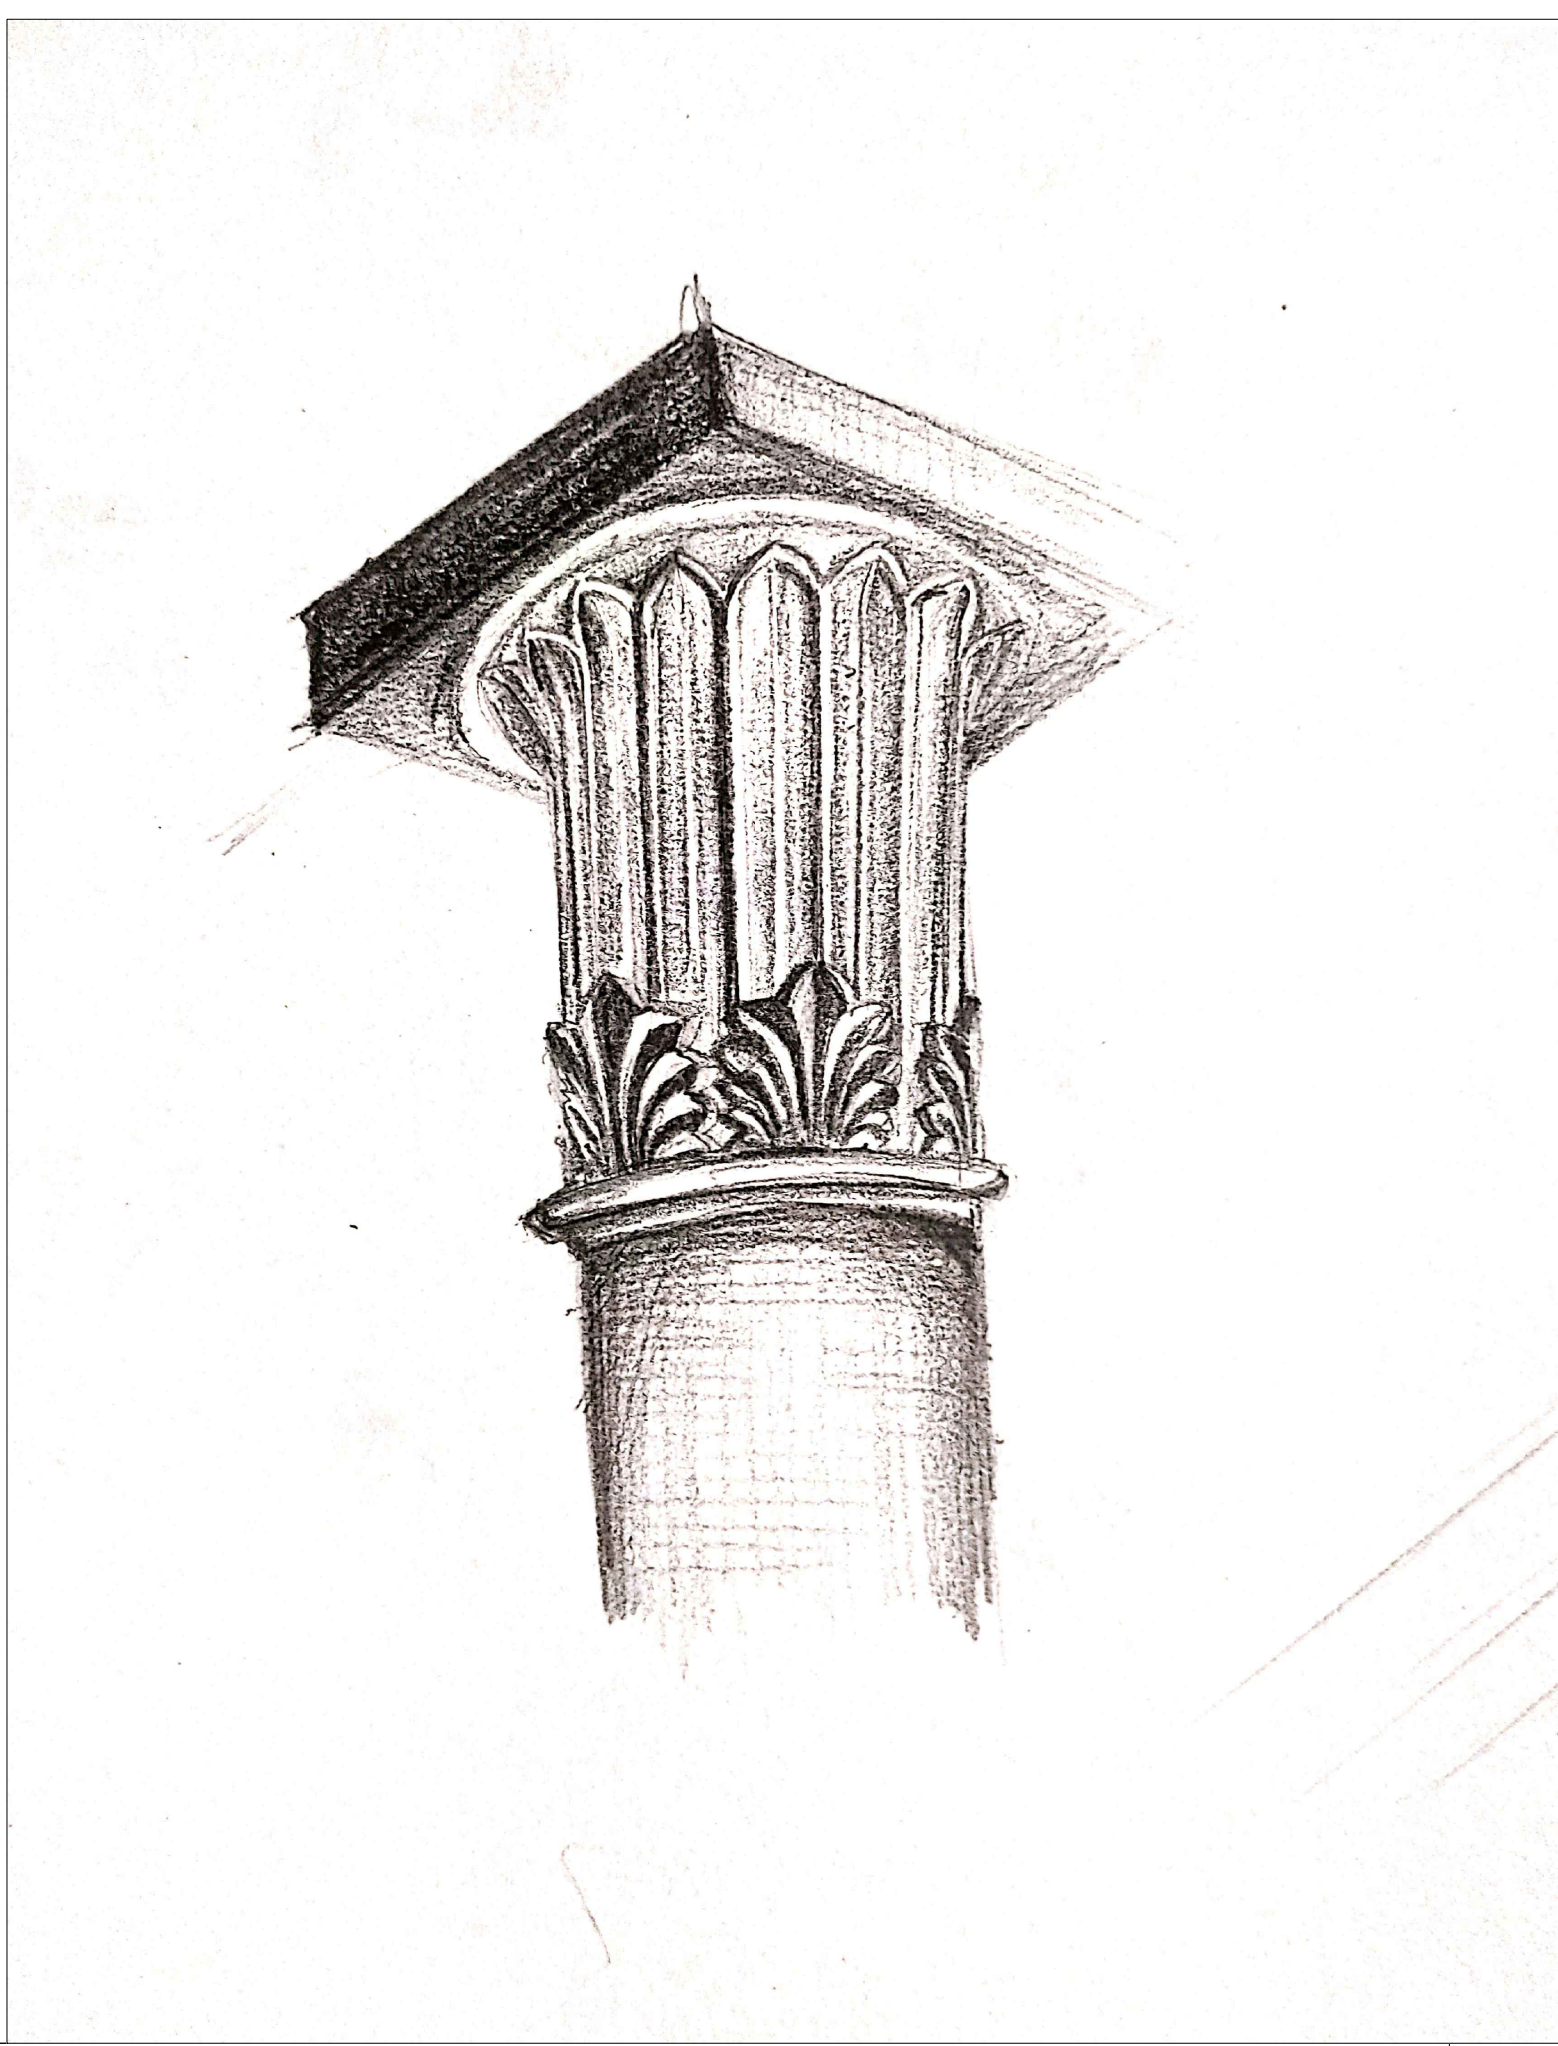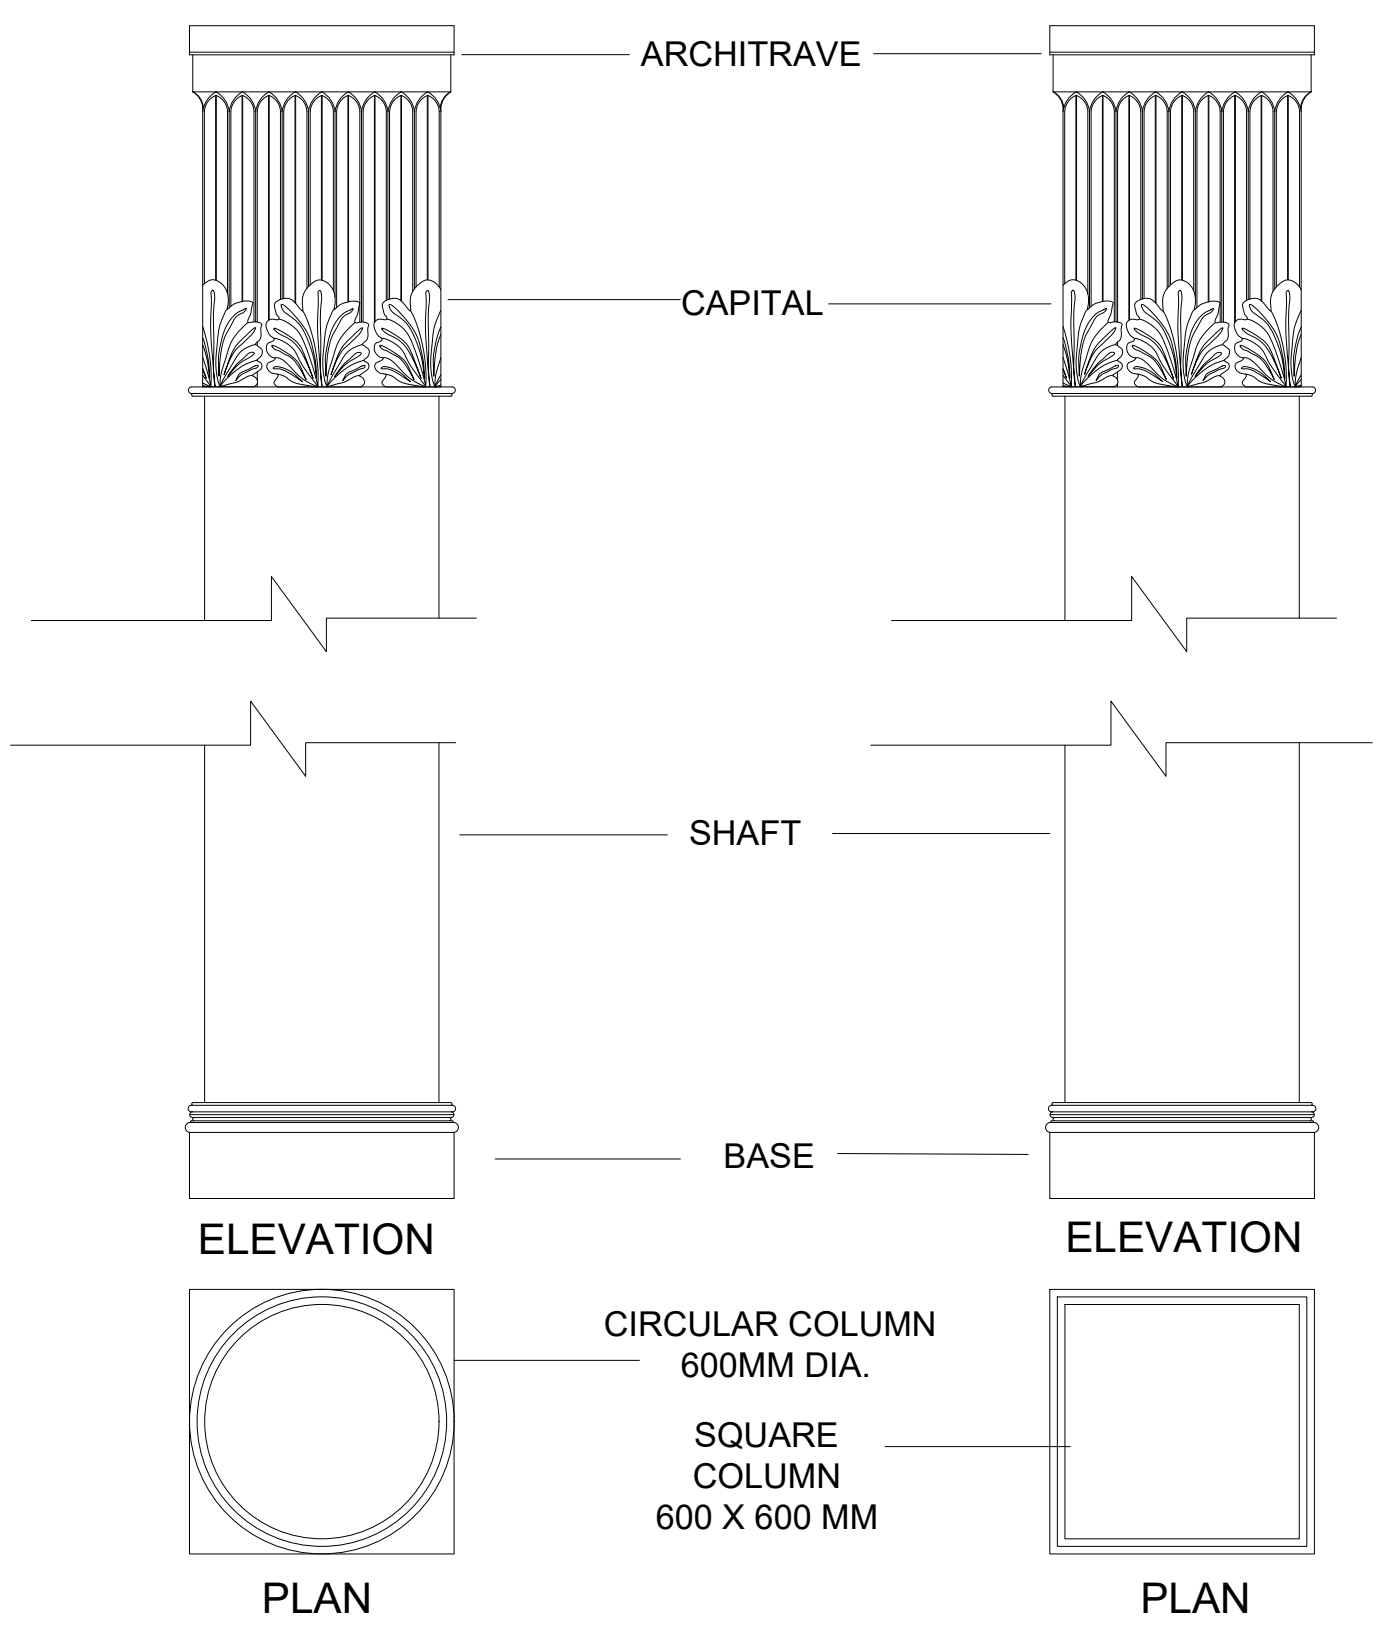


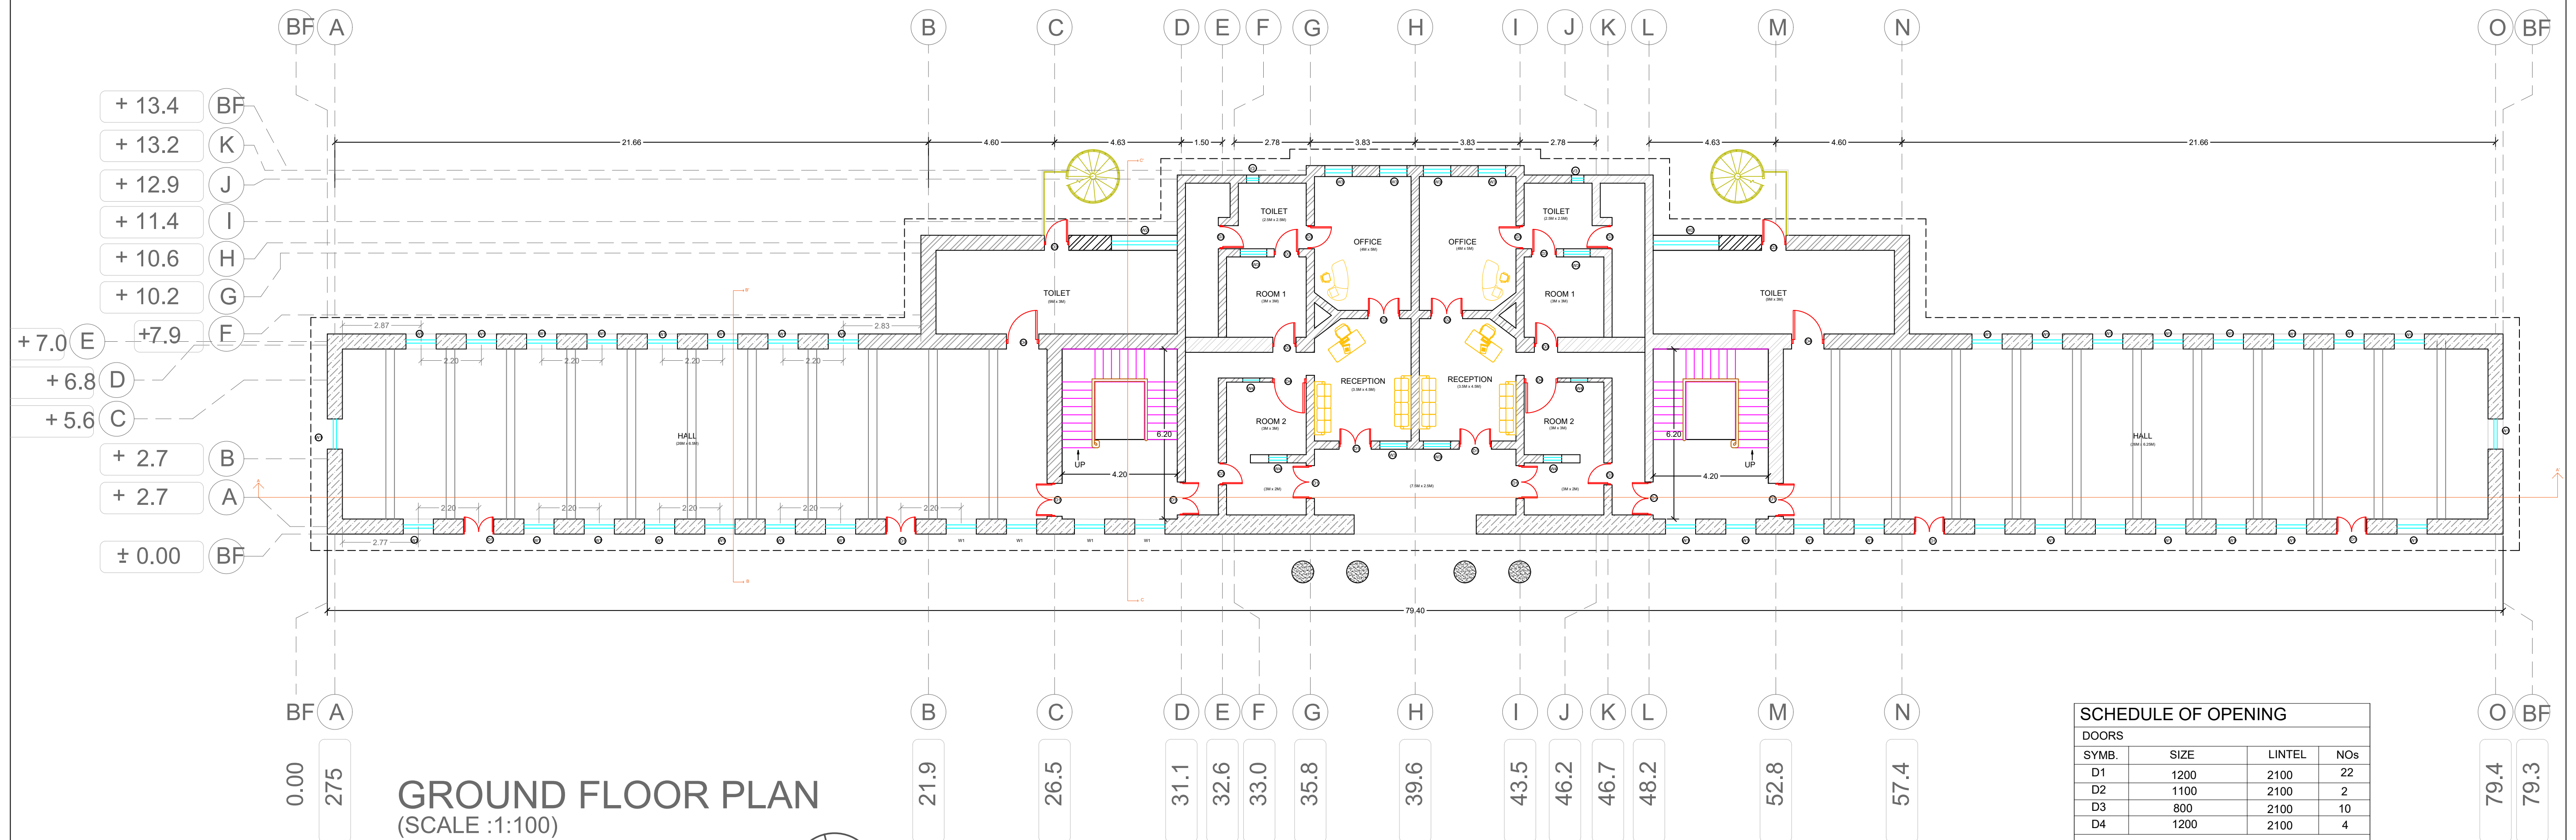

FIRE PIT DETAIL:

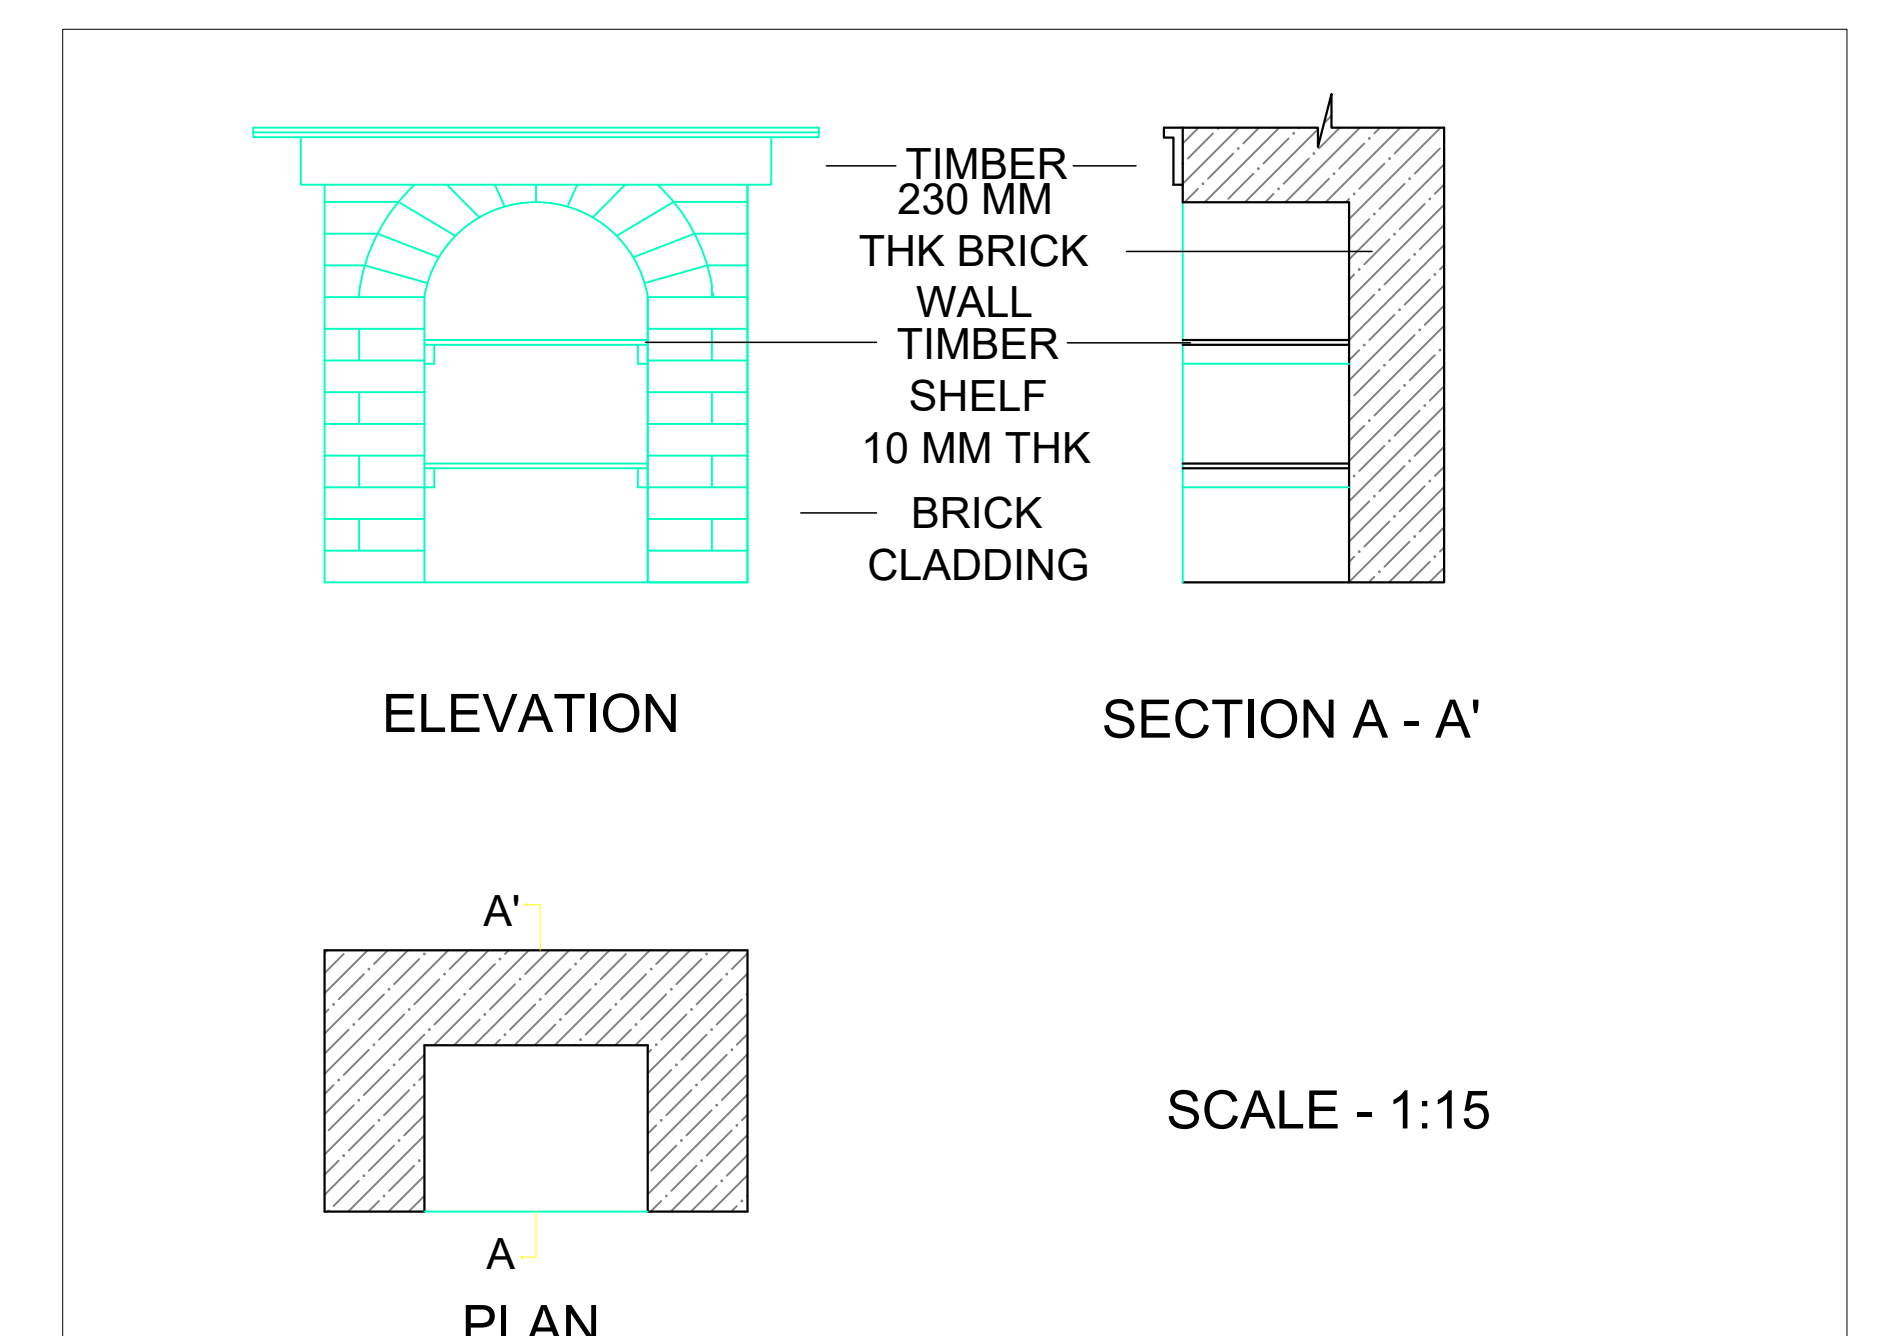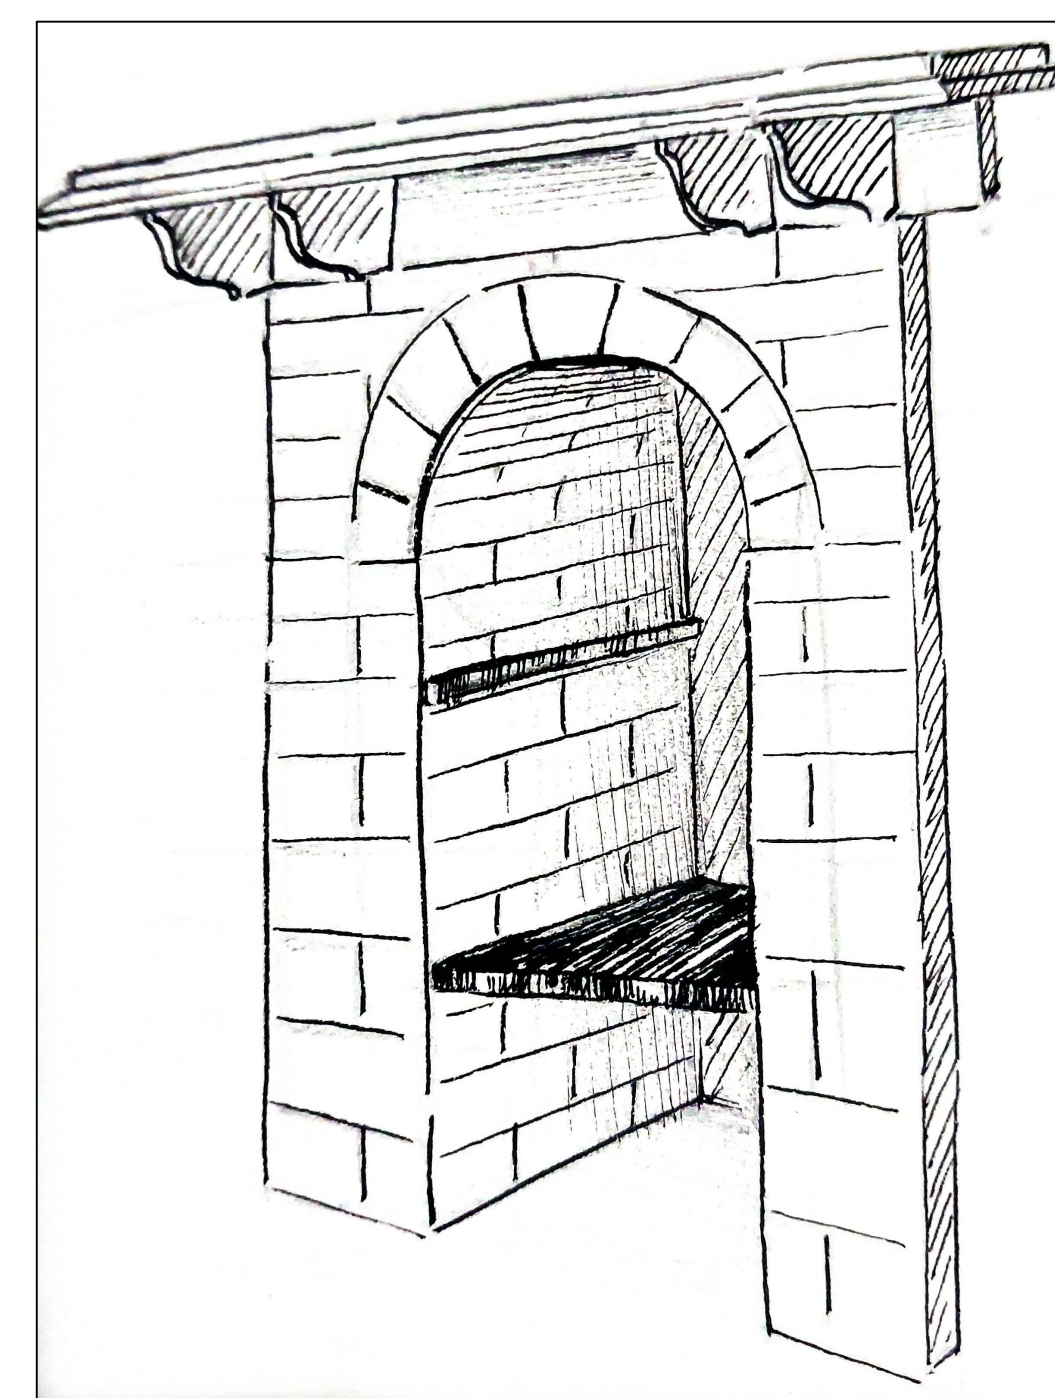


LLOYD BARNES SCHOOL, DEOLALI, NASHIK

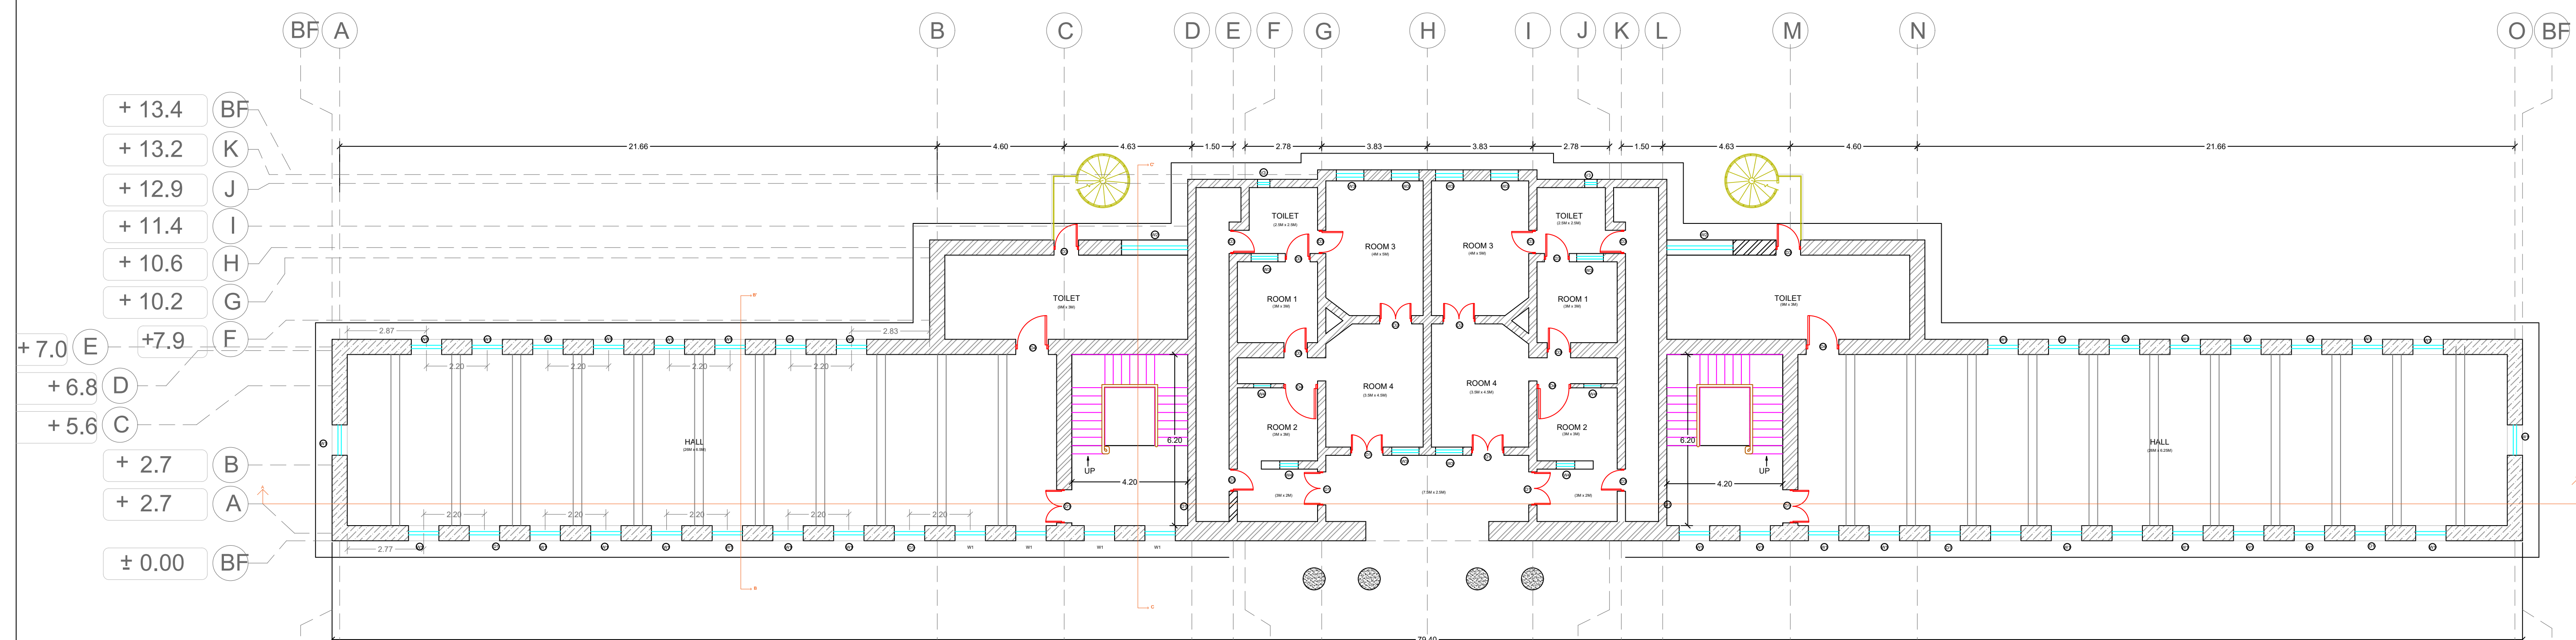


FRIST FLOOR PLAN
(SCALE :1:100)


SCHEDULE OF OPENING				
DOORS				
SYMB.	SIZE	LINTEL	NOs	
D1	1200	2100	8	
D2	1100	2100	2	
D3	800	2100	10	
D4	1200	2100	4	
WINDOW AND VENTILATOR				
SYMB.	SIZE	SILL	LINTEL	NOs
W1	1100	1000	2100	44
W2	2400	1000	2100	2
W3	900	1000	2100	8
W4	600	1000	2100	2
V1	600	2100	2770	8
V2	500	2100	2770	2
V3	400	1000	2100	2

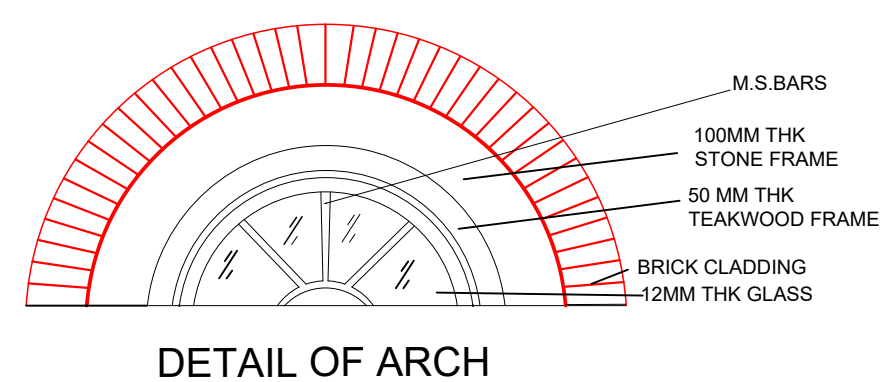



DETAIL OF ARCH

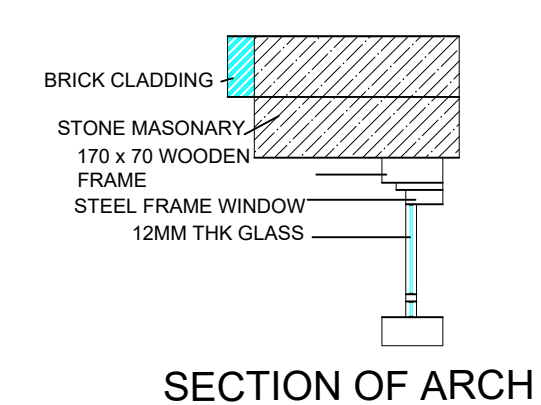


SECTION OF ARCH

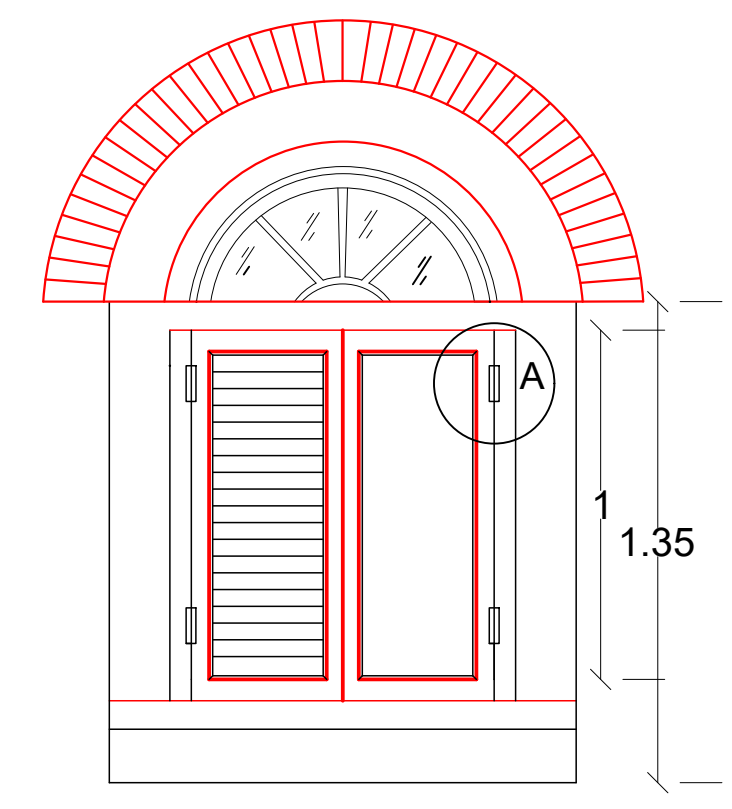

WINDOW ELEVATION

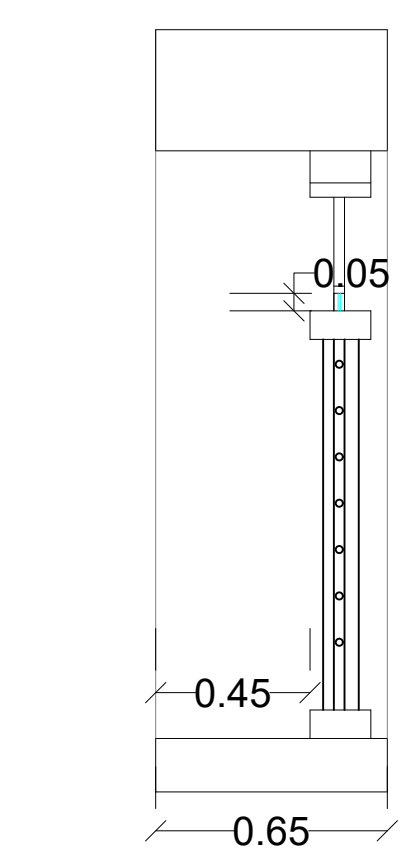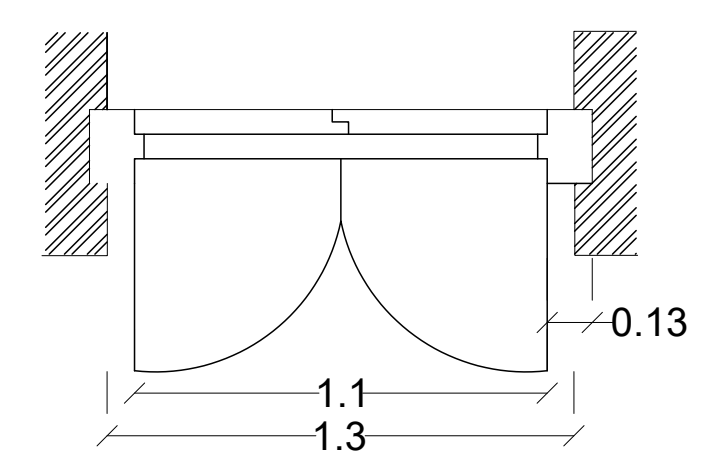


WINDOW SECTION

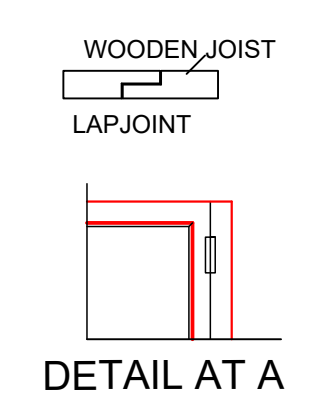

DETAIL AT A




WOODEN TRUSS

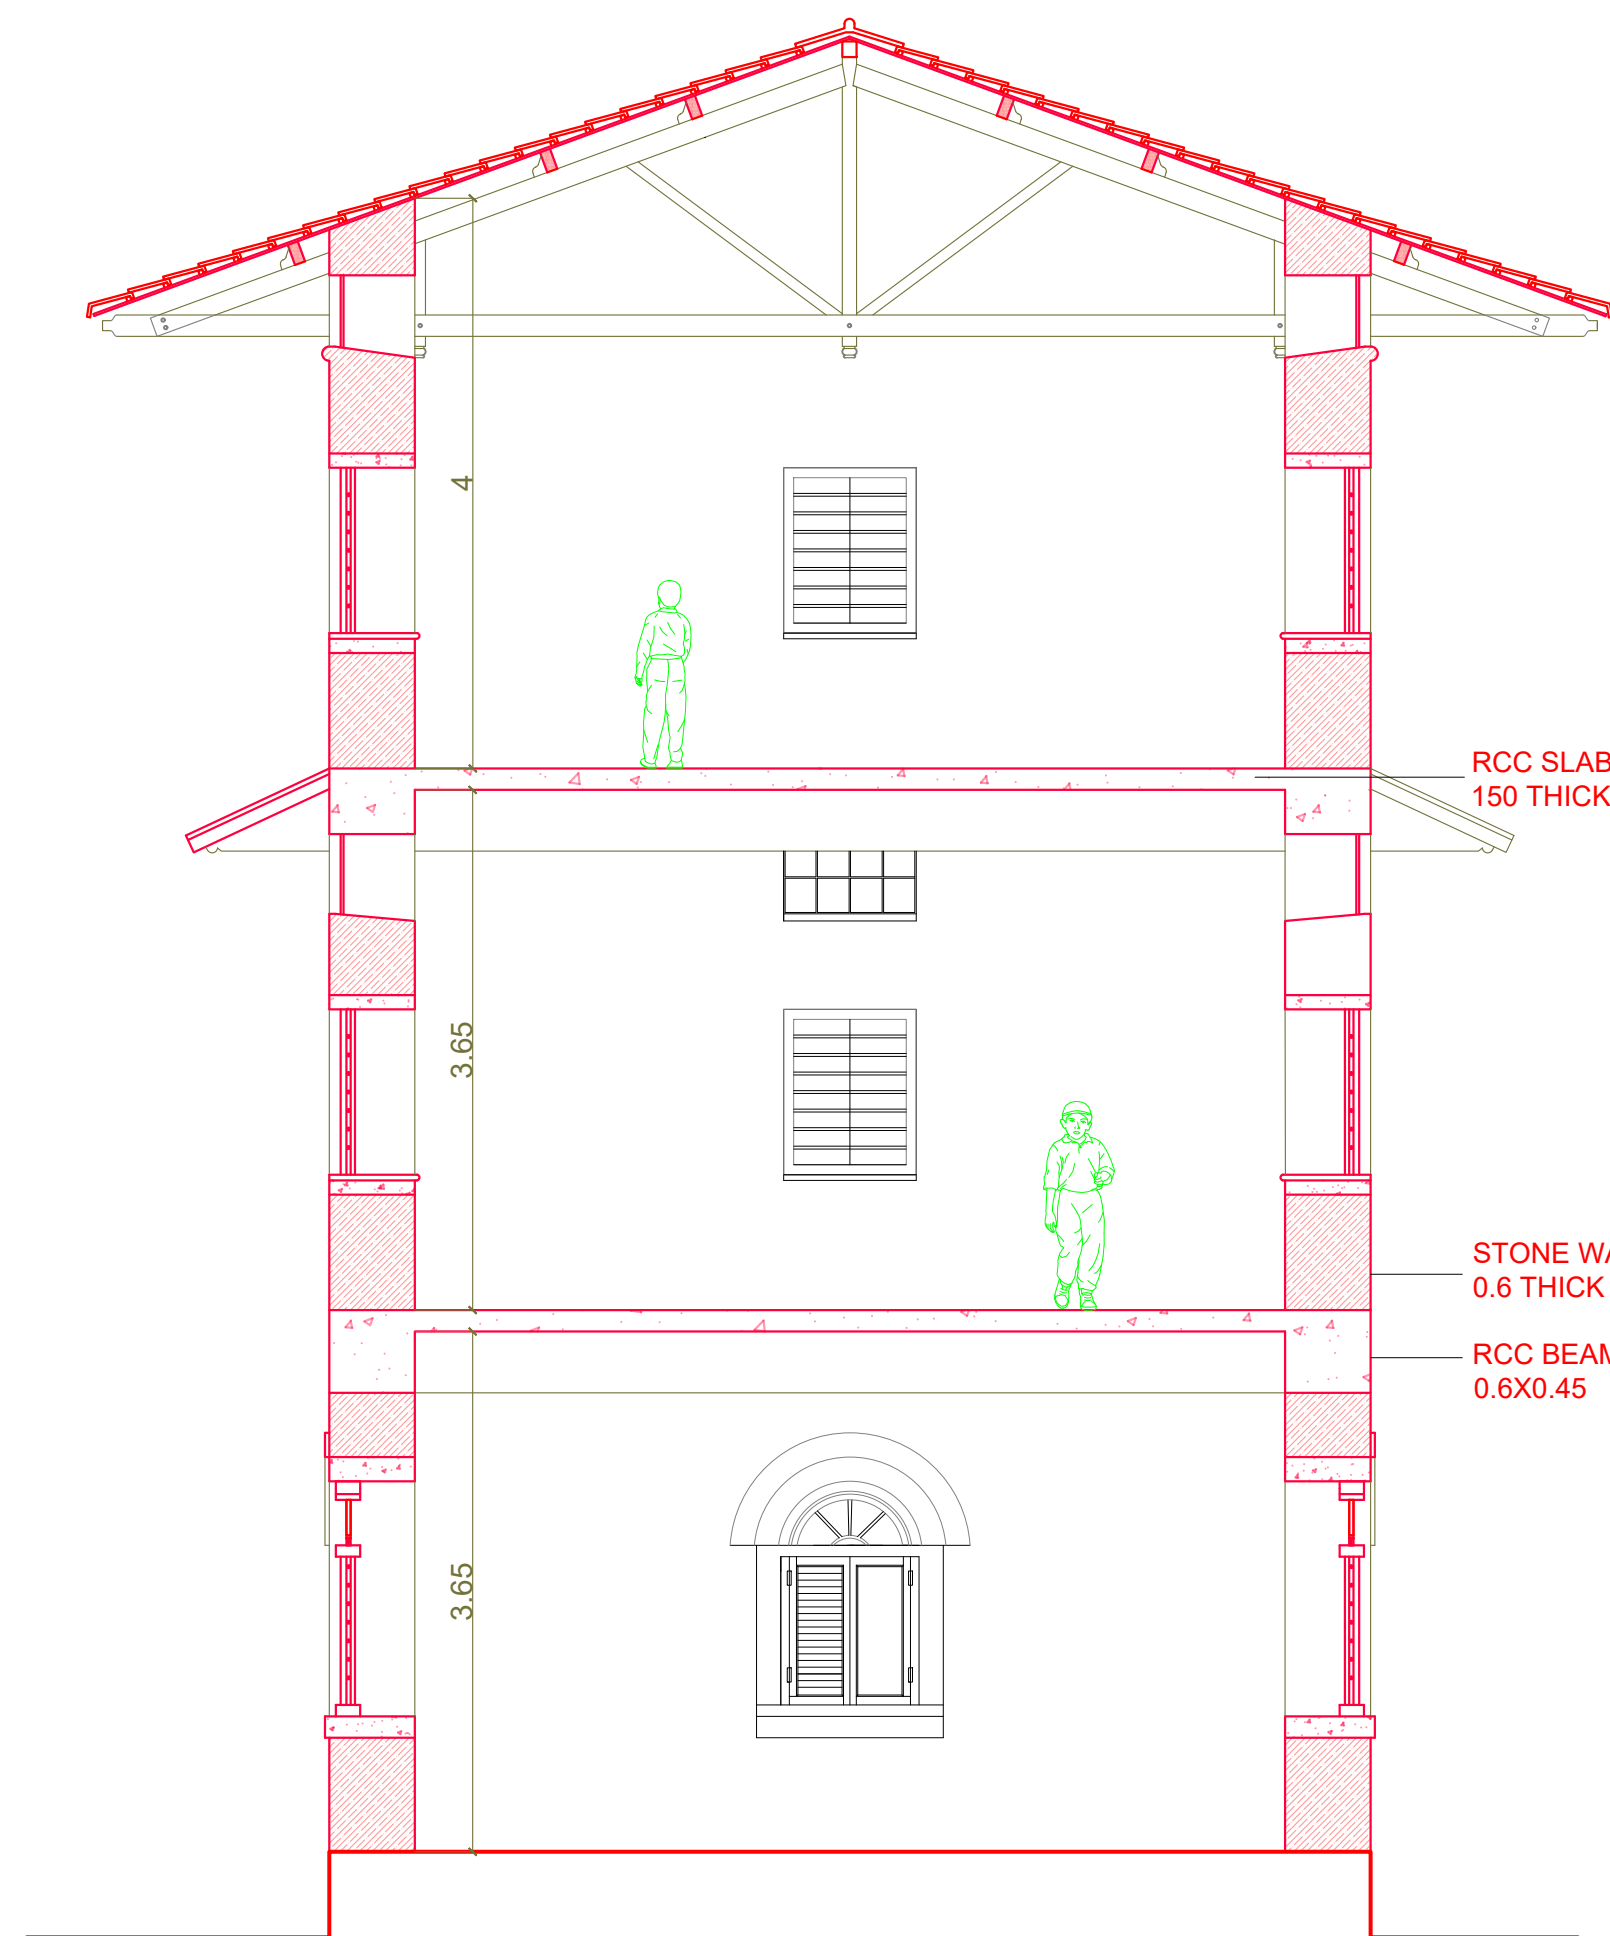


+13.45 RIDGE LEVEL
 +11.6 LINTEL LEVEL
 +11.1 SILL LEVEL
 +10.4 LINTEL LEVEL
 +9.1 SILL LEVEL
 +8.2 SECOND FLOOR LEVEL
 +7.74 LINTEL LEVEL
 +7.1 SILL LEVEL
 +6.61 LINTEL LEVEL
 +5.31 SILL LEVEL
 +4.4 FIRST FLOOR LEVEL
 +3.3 LINTEL LEVEL
 +1.55 SILL LEVEL
 +0.6 PLINTH LEVEL
 +0.0 GROUND LEVEL

SECTION AA'

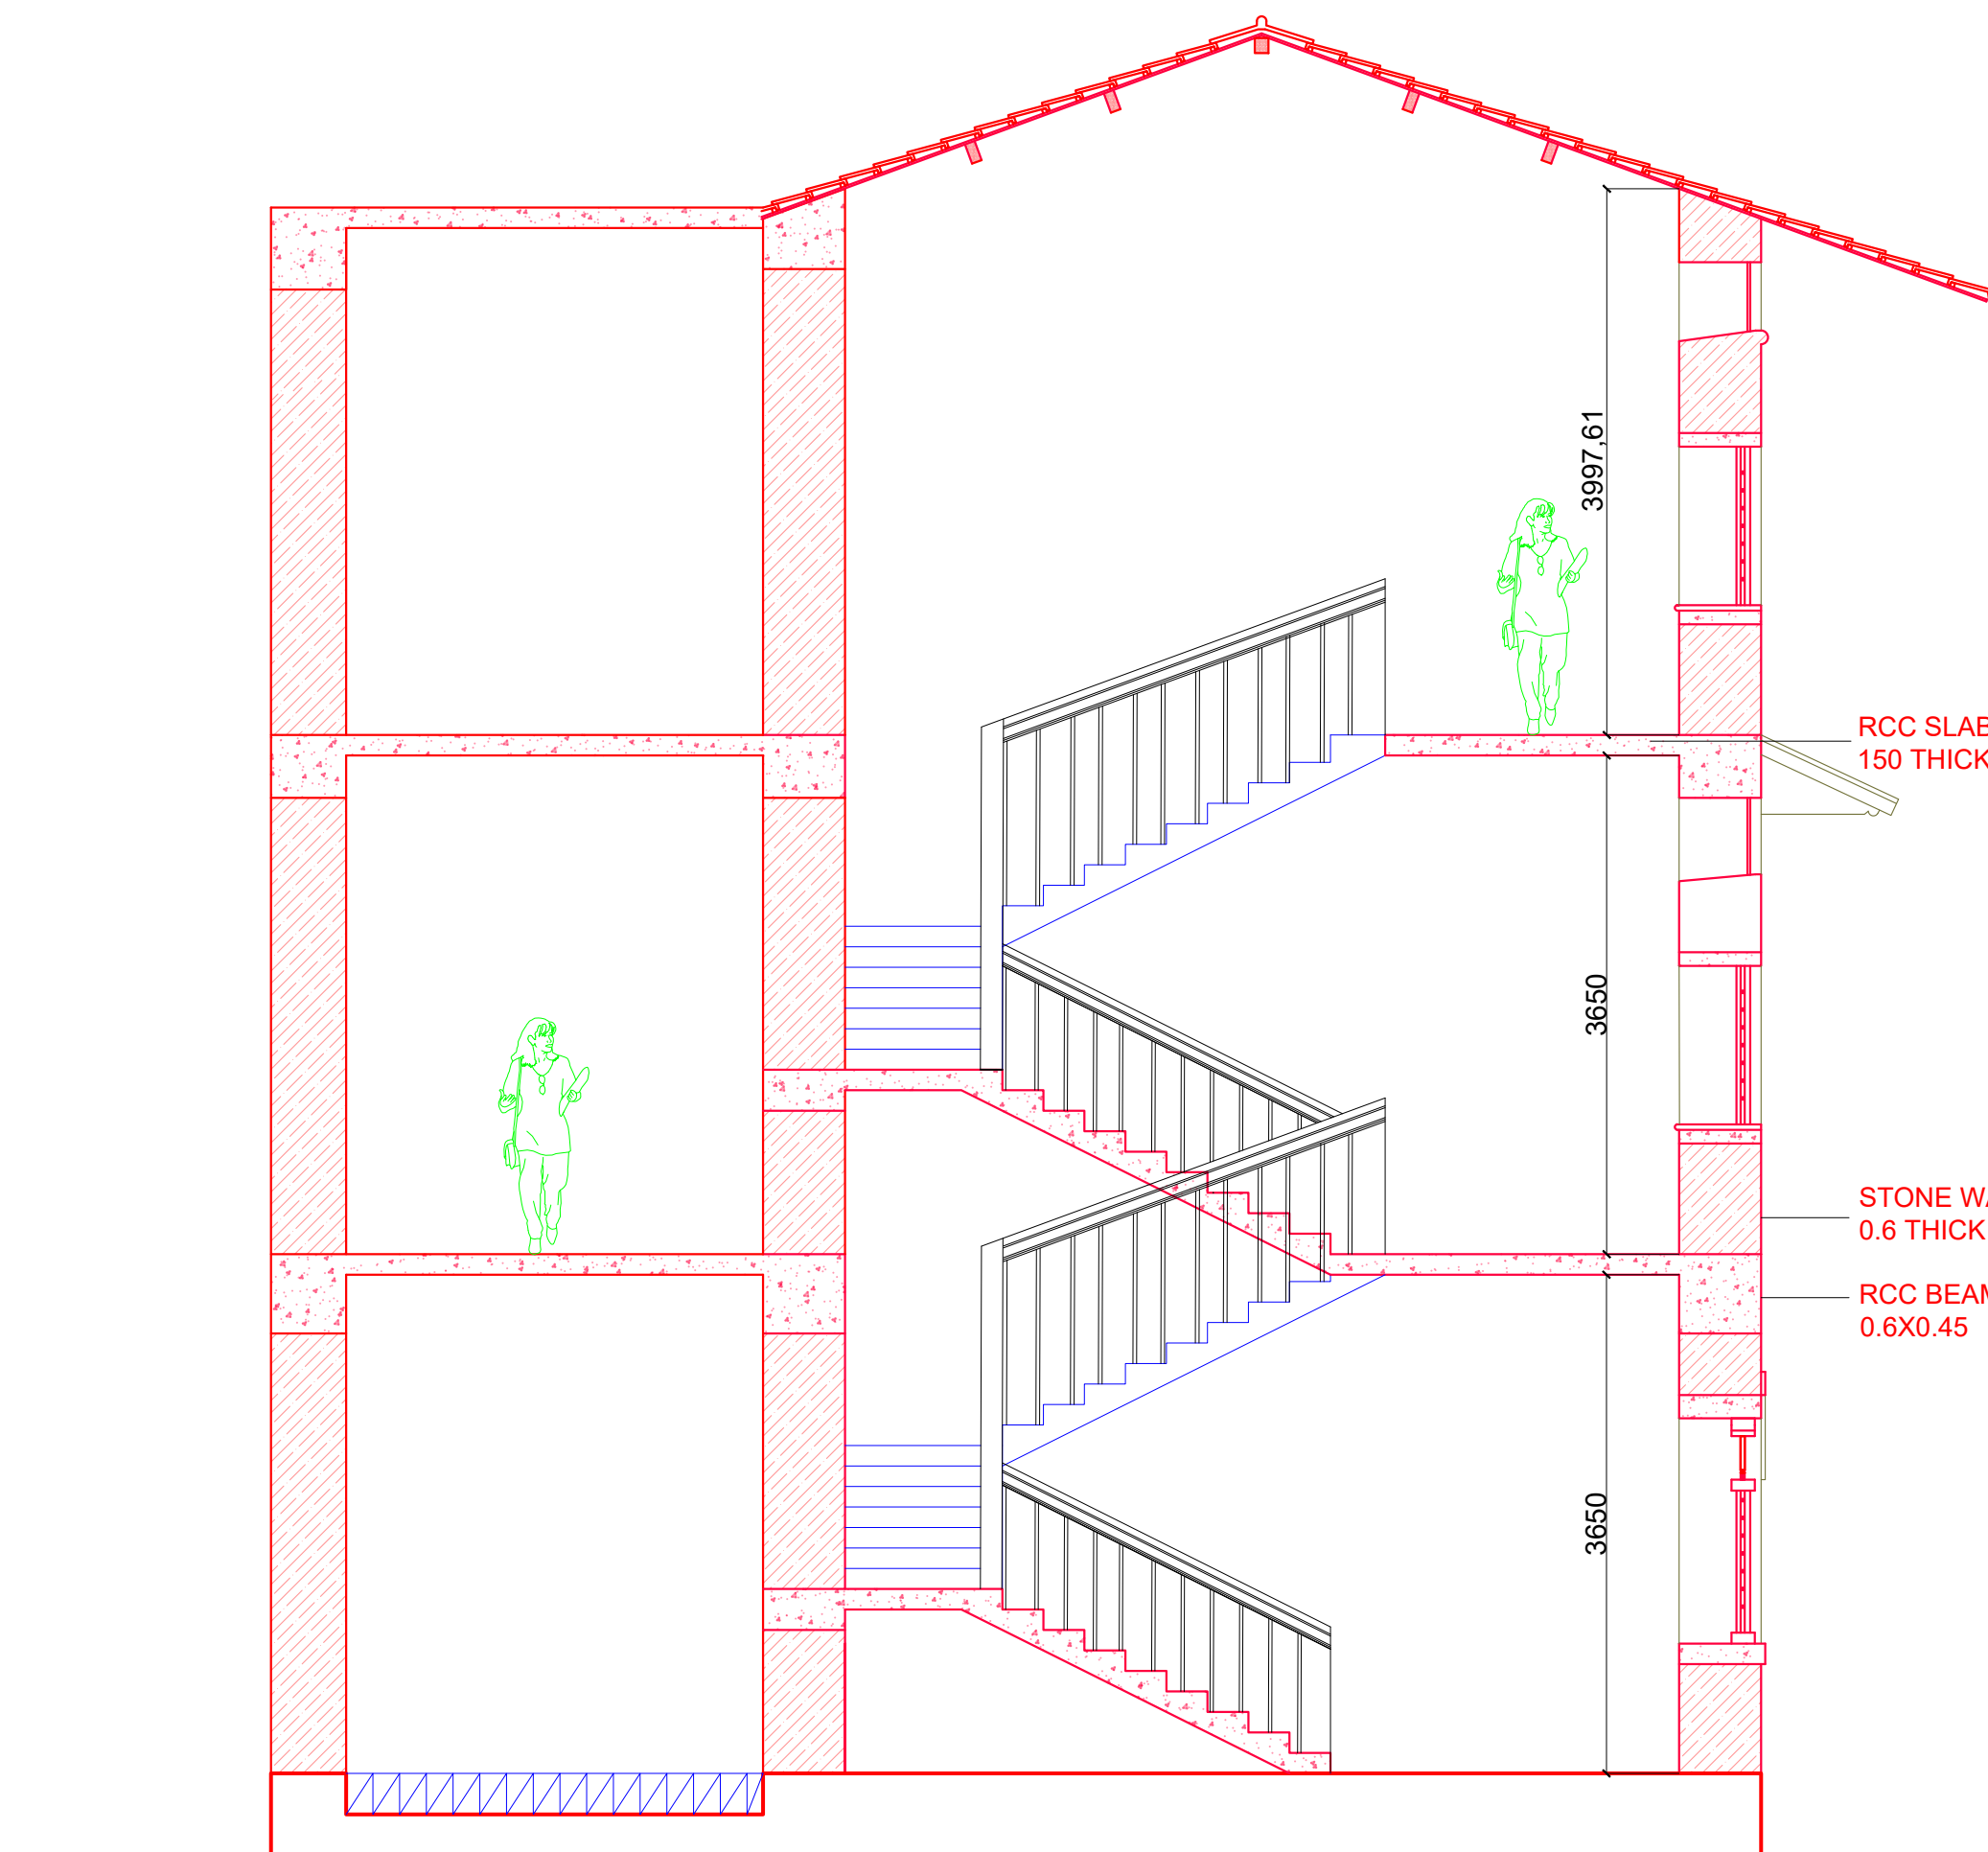


+13.45 RIDGE LEVEL
 +11.6 LINTEL LEVEL
 +11.1 SILL LEVEL
 +10.4 LINTEL LEVEL
 +9.1 SILL LEVEL
 +8.2 SECOND FLOOR LEVEL
 +6.61 LINTEL LEVEL
 +5.31 SILL LEVEL
 +4.4 FIRST FLOOR LEVEL
 +3.3 LINTEL LEVEL
 +1.55 SILL LEVEL
 +0.6 PLINTH LEVEL
 +0.0 GROUND LEVEL

SECTION BB'

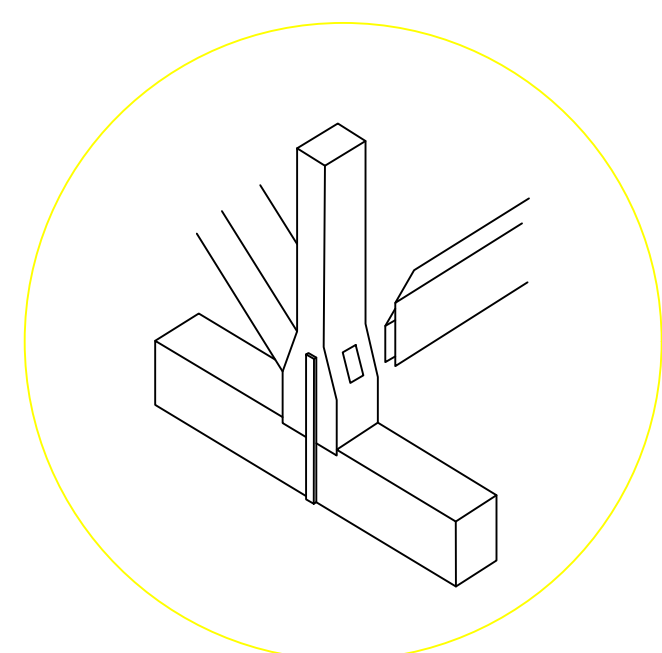


TENON AND MORTICE
JOINT IN KING POST AND
STRUT

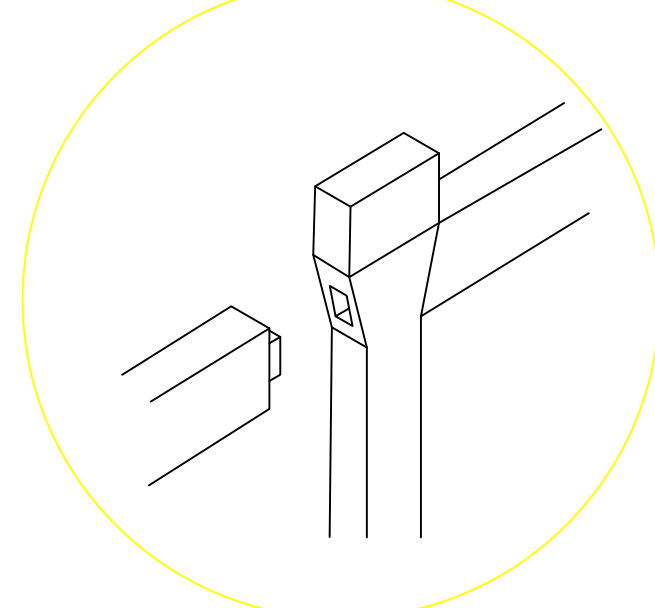


TENON AND MORTICE
JOINT IN KING POST AND
STRUTS WITH M.S. STRAPS


BATTENS
TIE BEAM

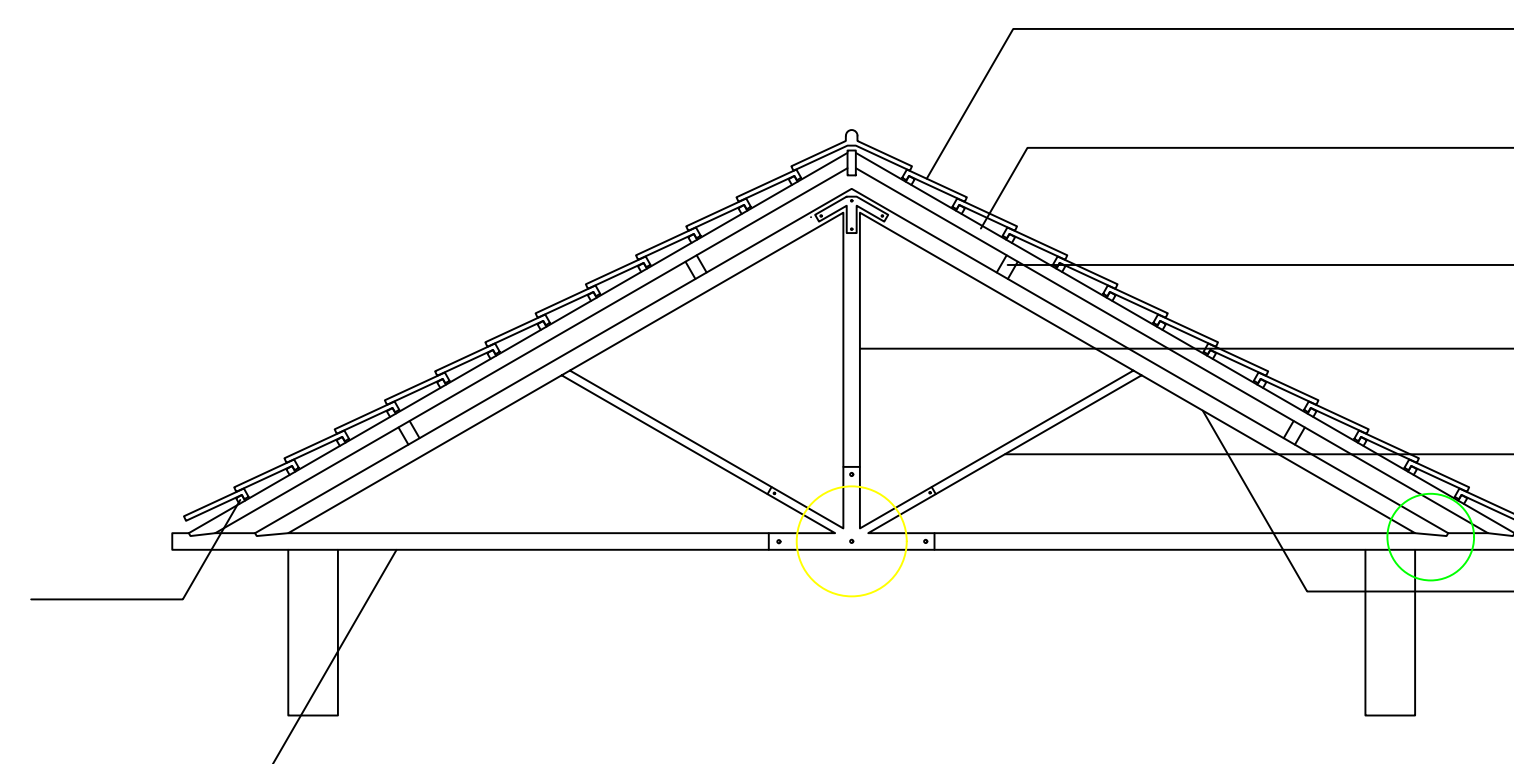




MANGLORE TILES
 COMMON RAFTER
 PURLINS
 KING POST
 STRUT
 PRINCIPLE RAFTAR

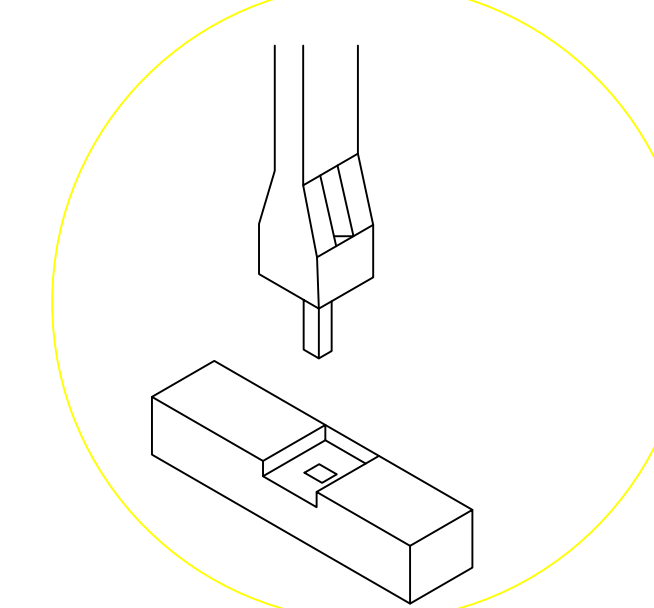


TENON AND MORTICE
JOINT BETWEEN KING
POST AND TIE BEAM

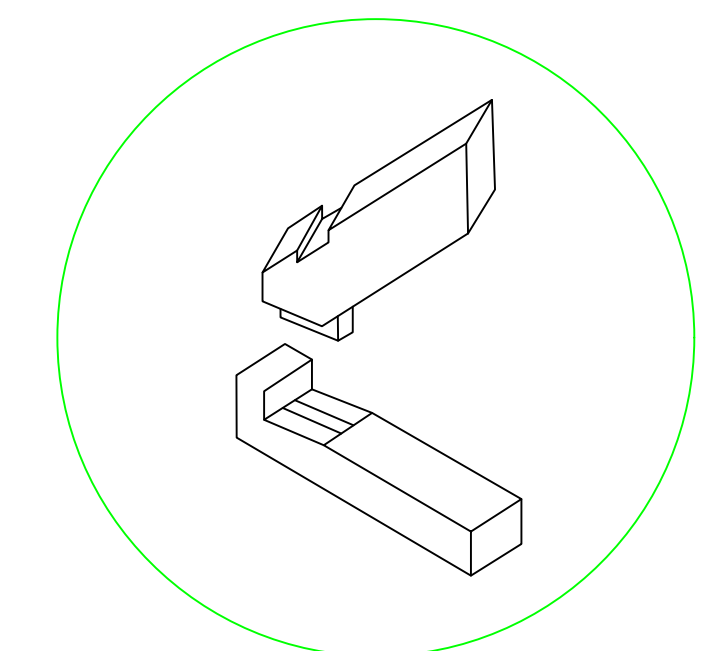

OBLIQUE JOINT BETWEEN
TIE BEAM AND PRINCIPLE
RAFTER

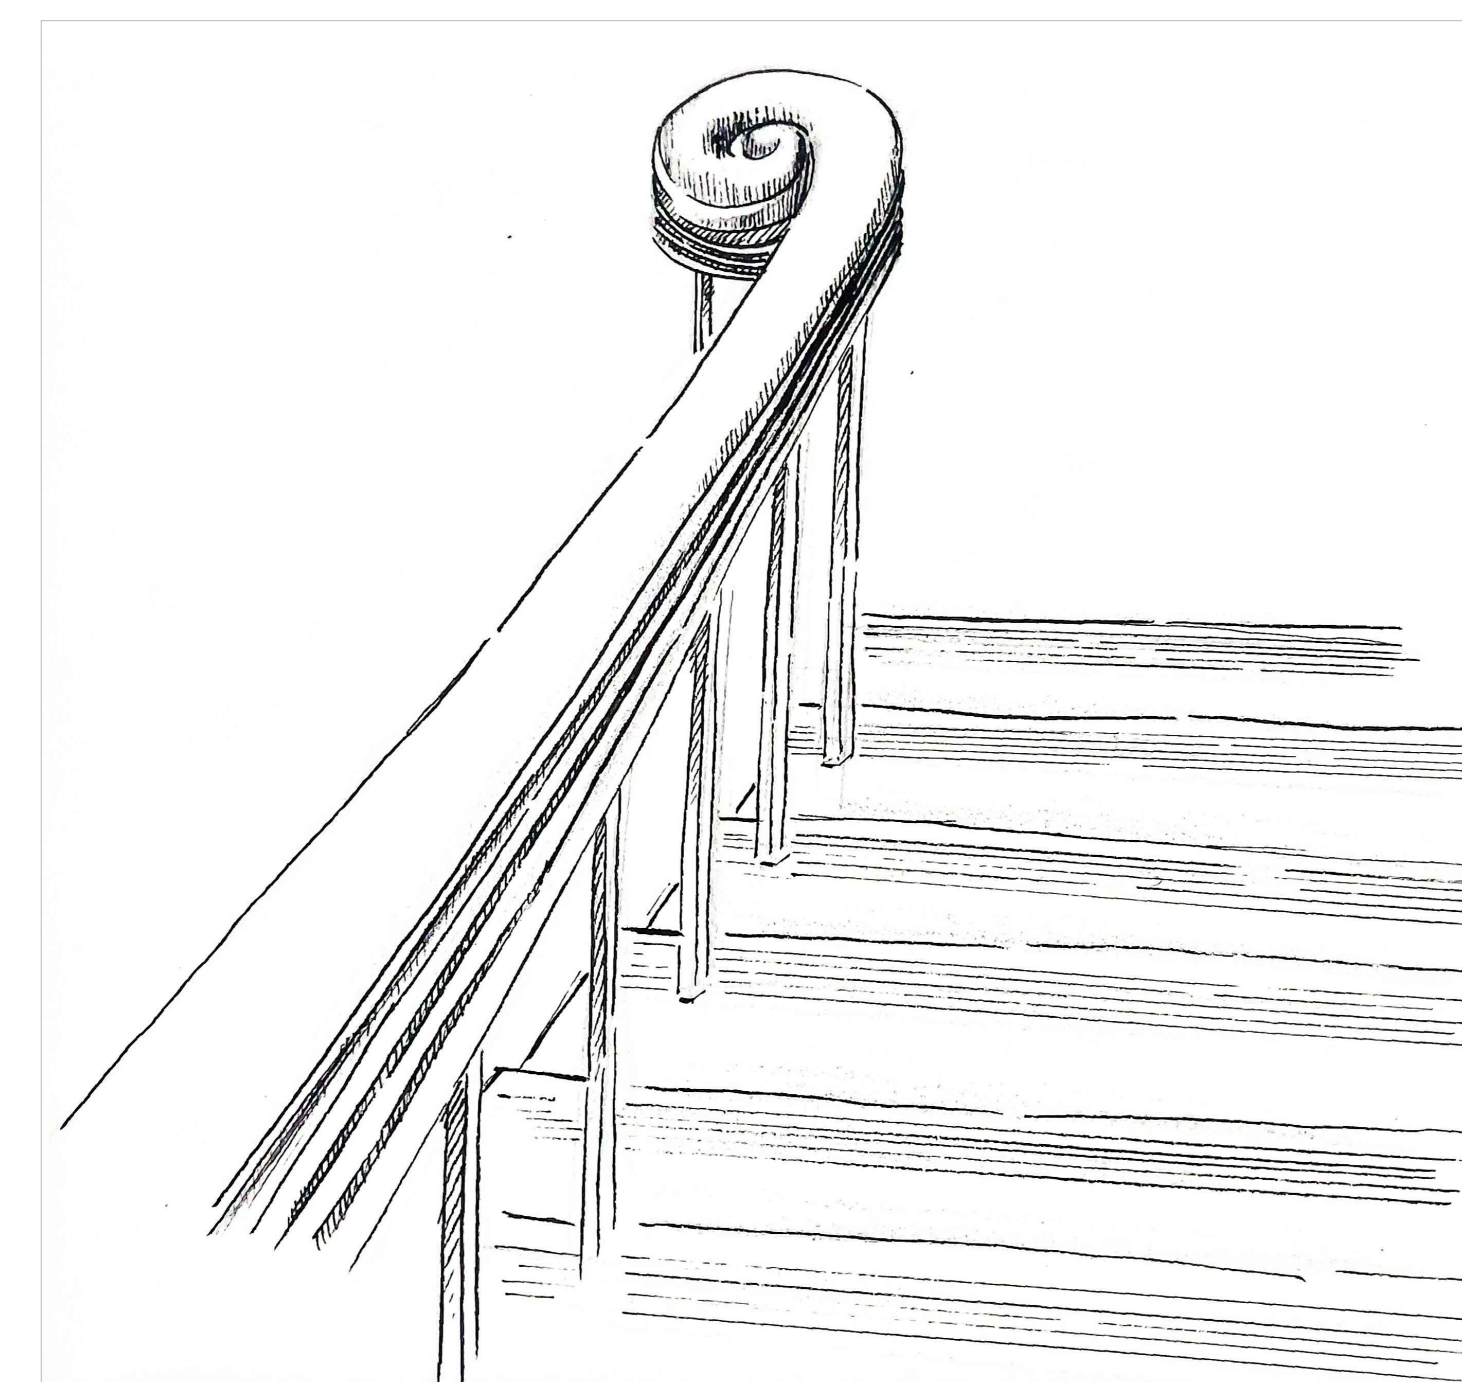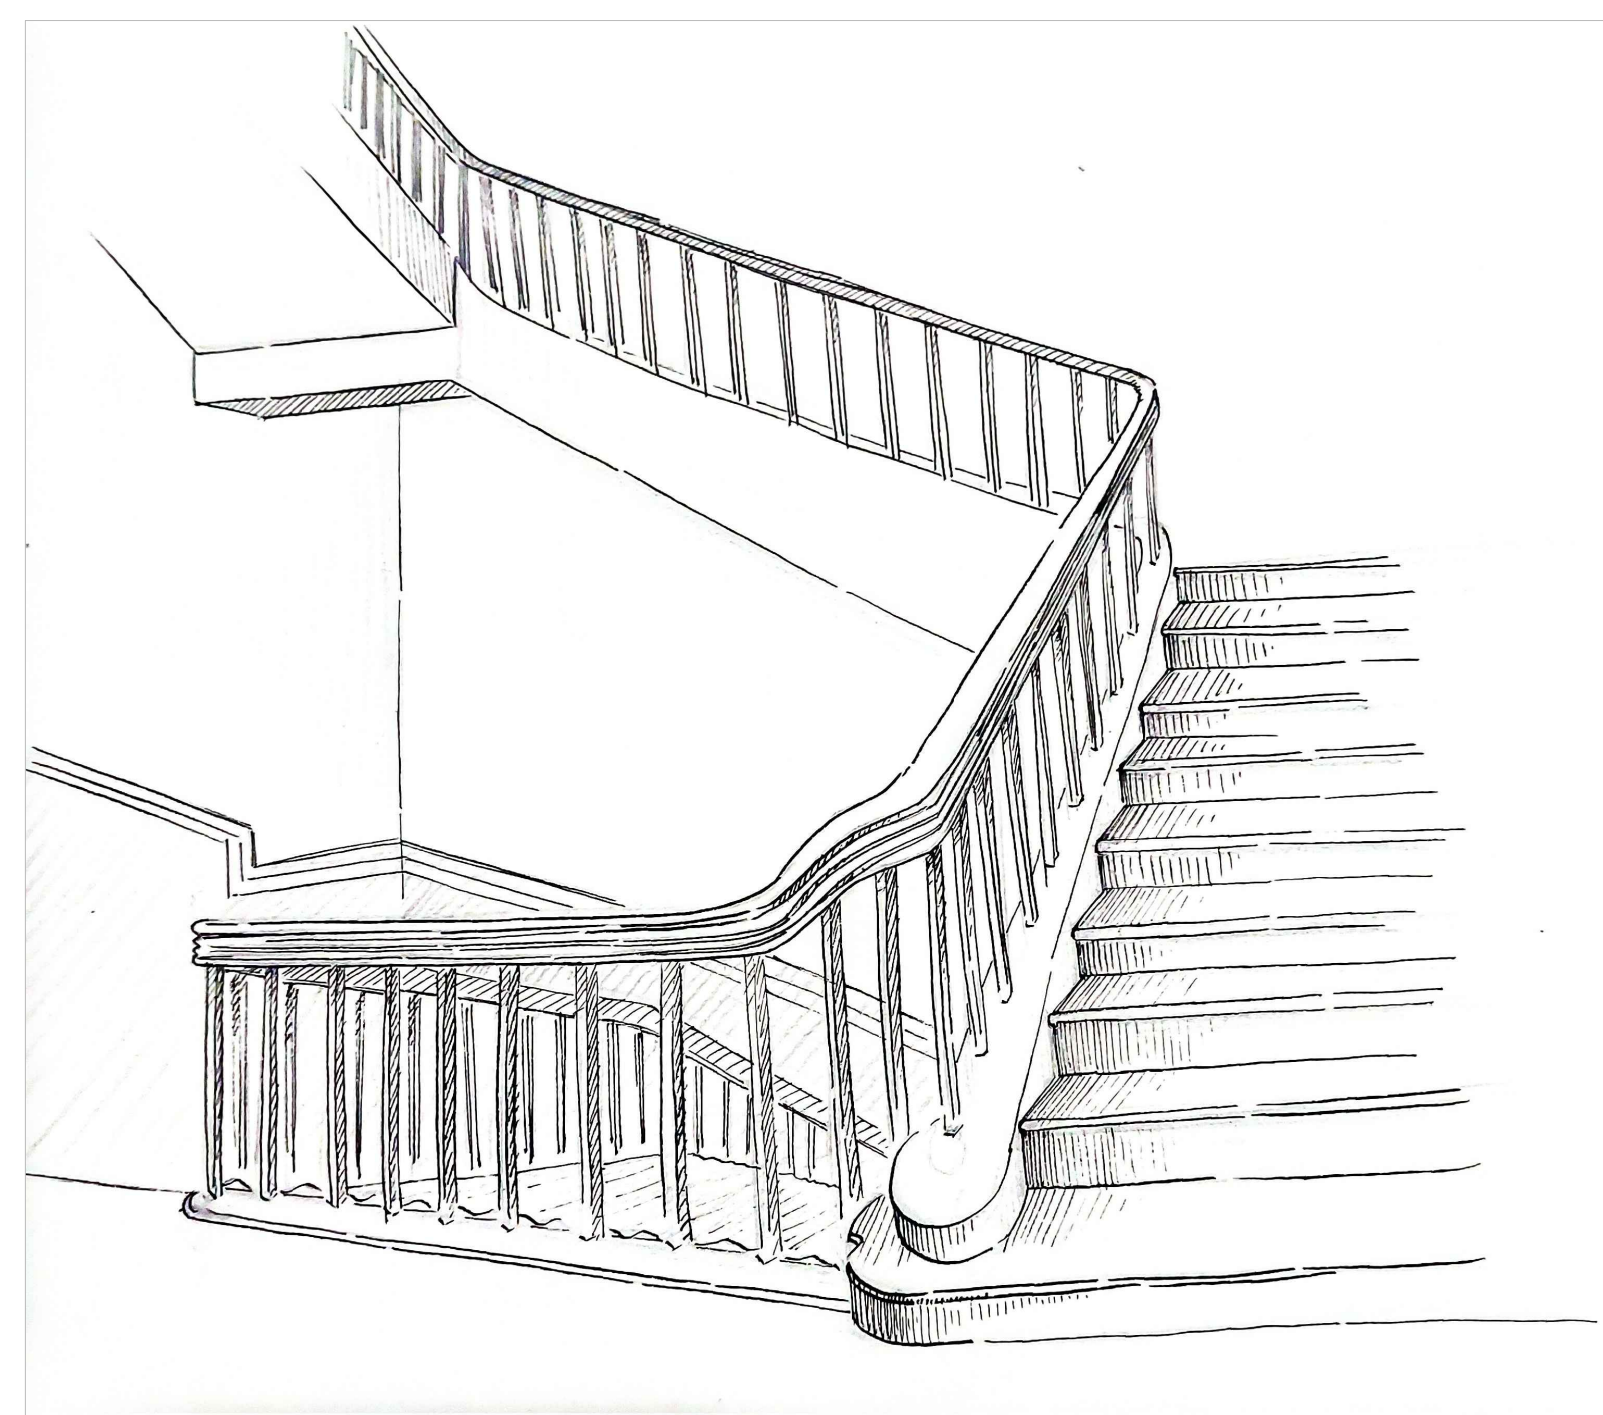
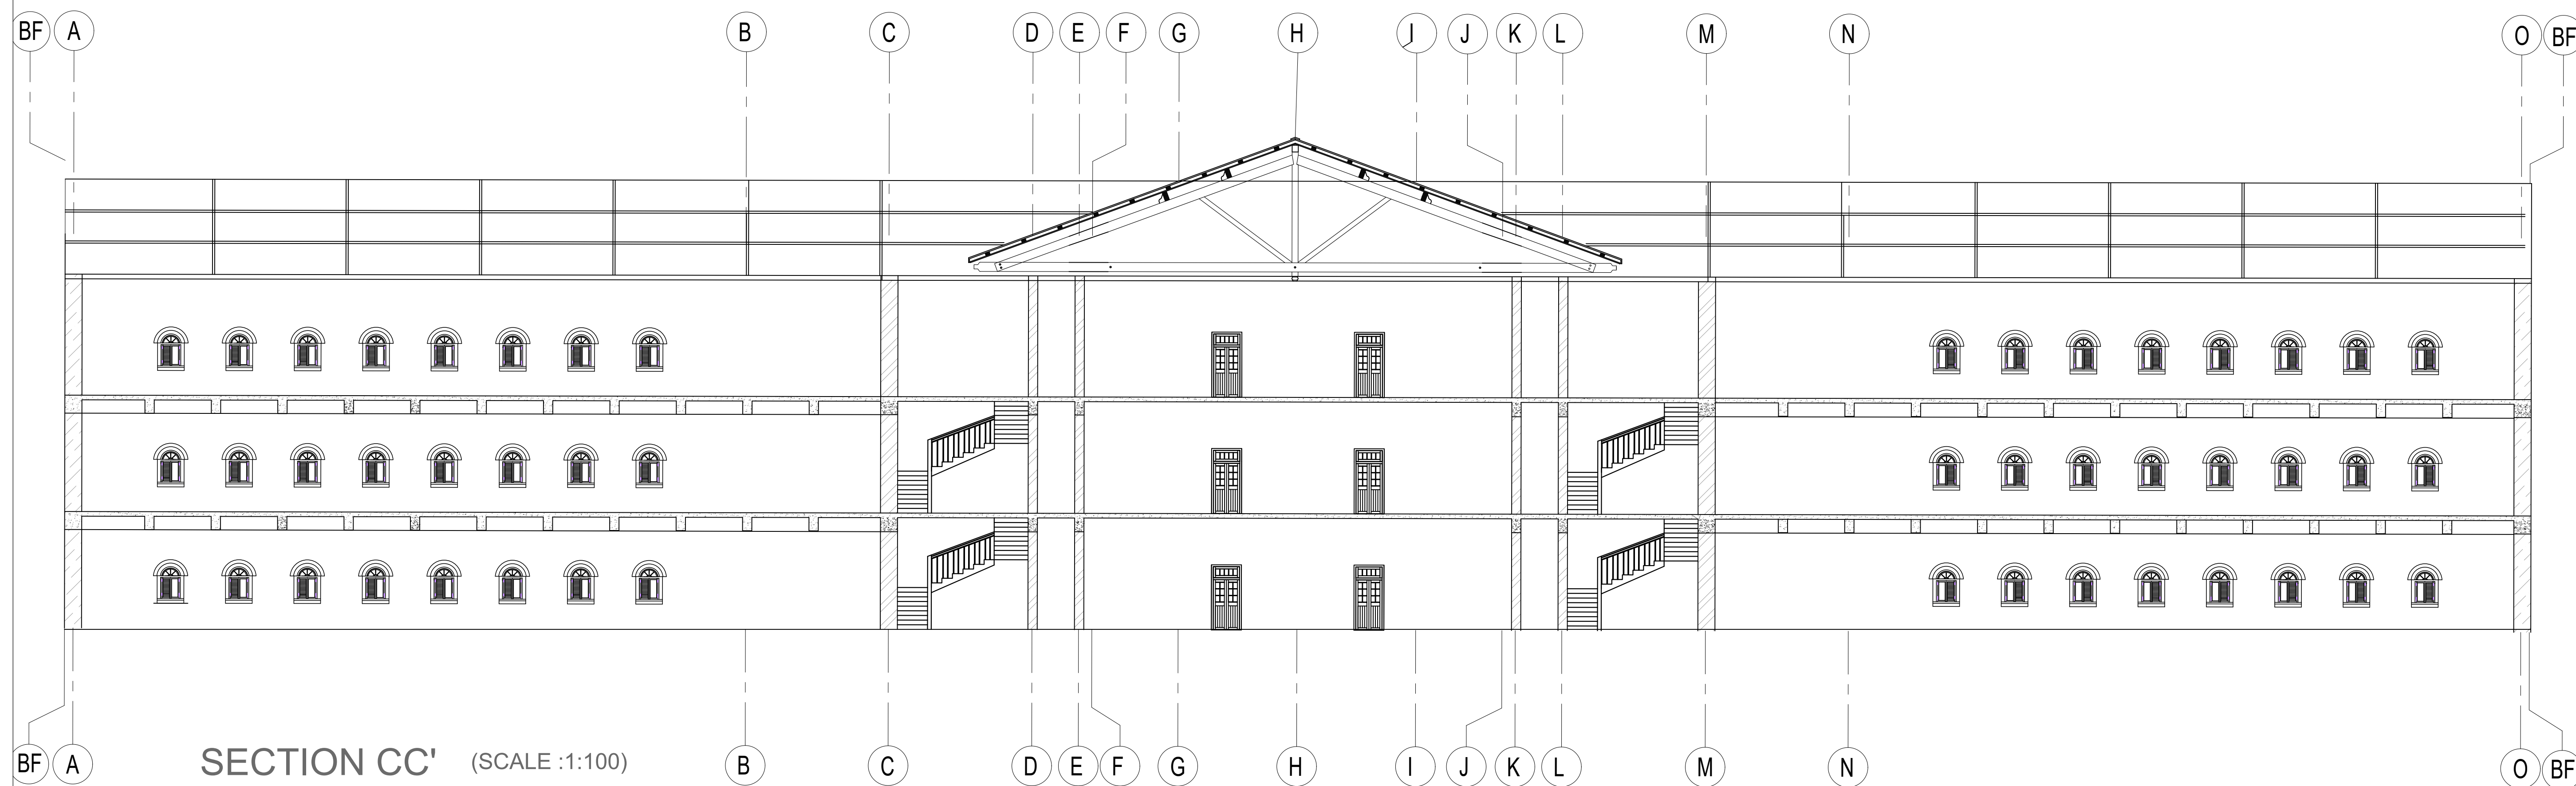



LLOYD BARNES SCHOOL, DEOLALI, NASHIK

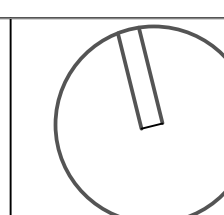


5

7

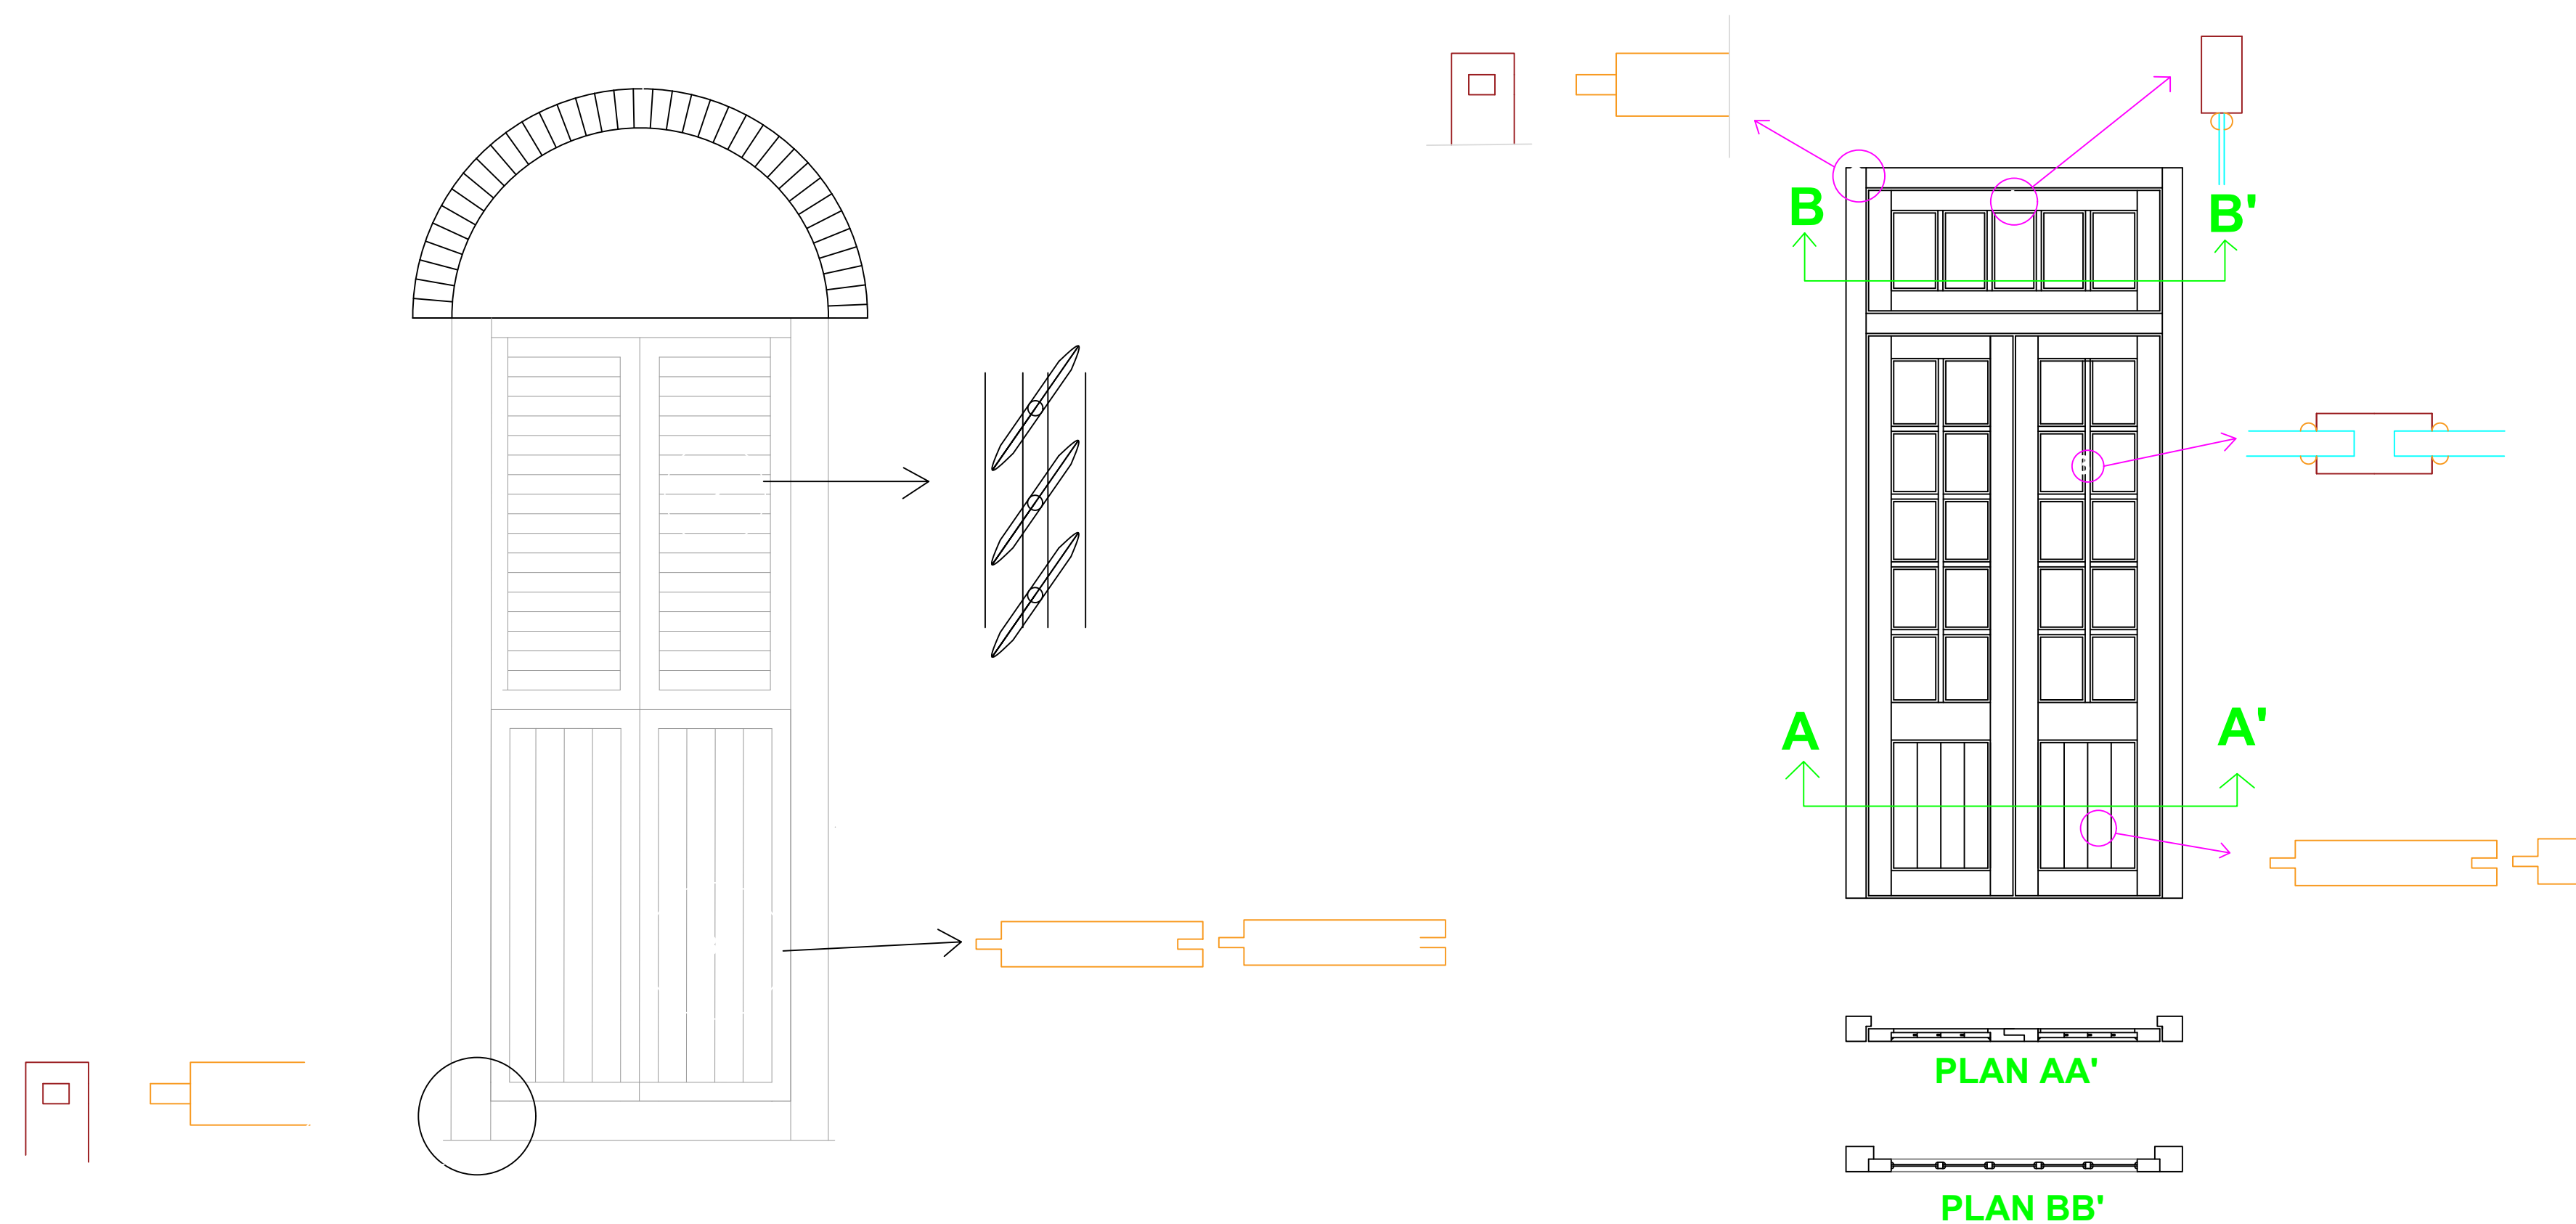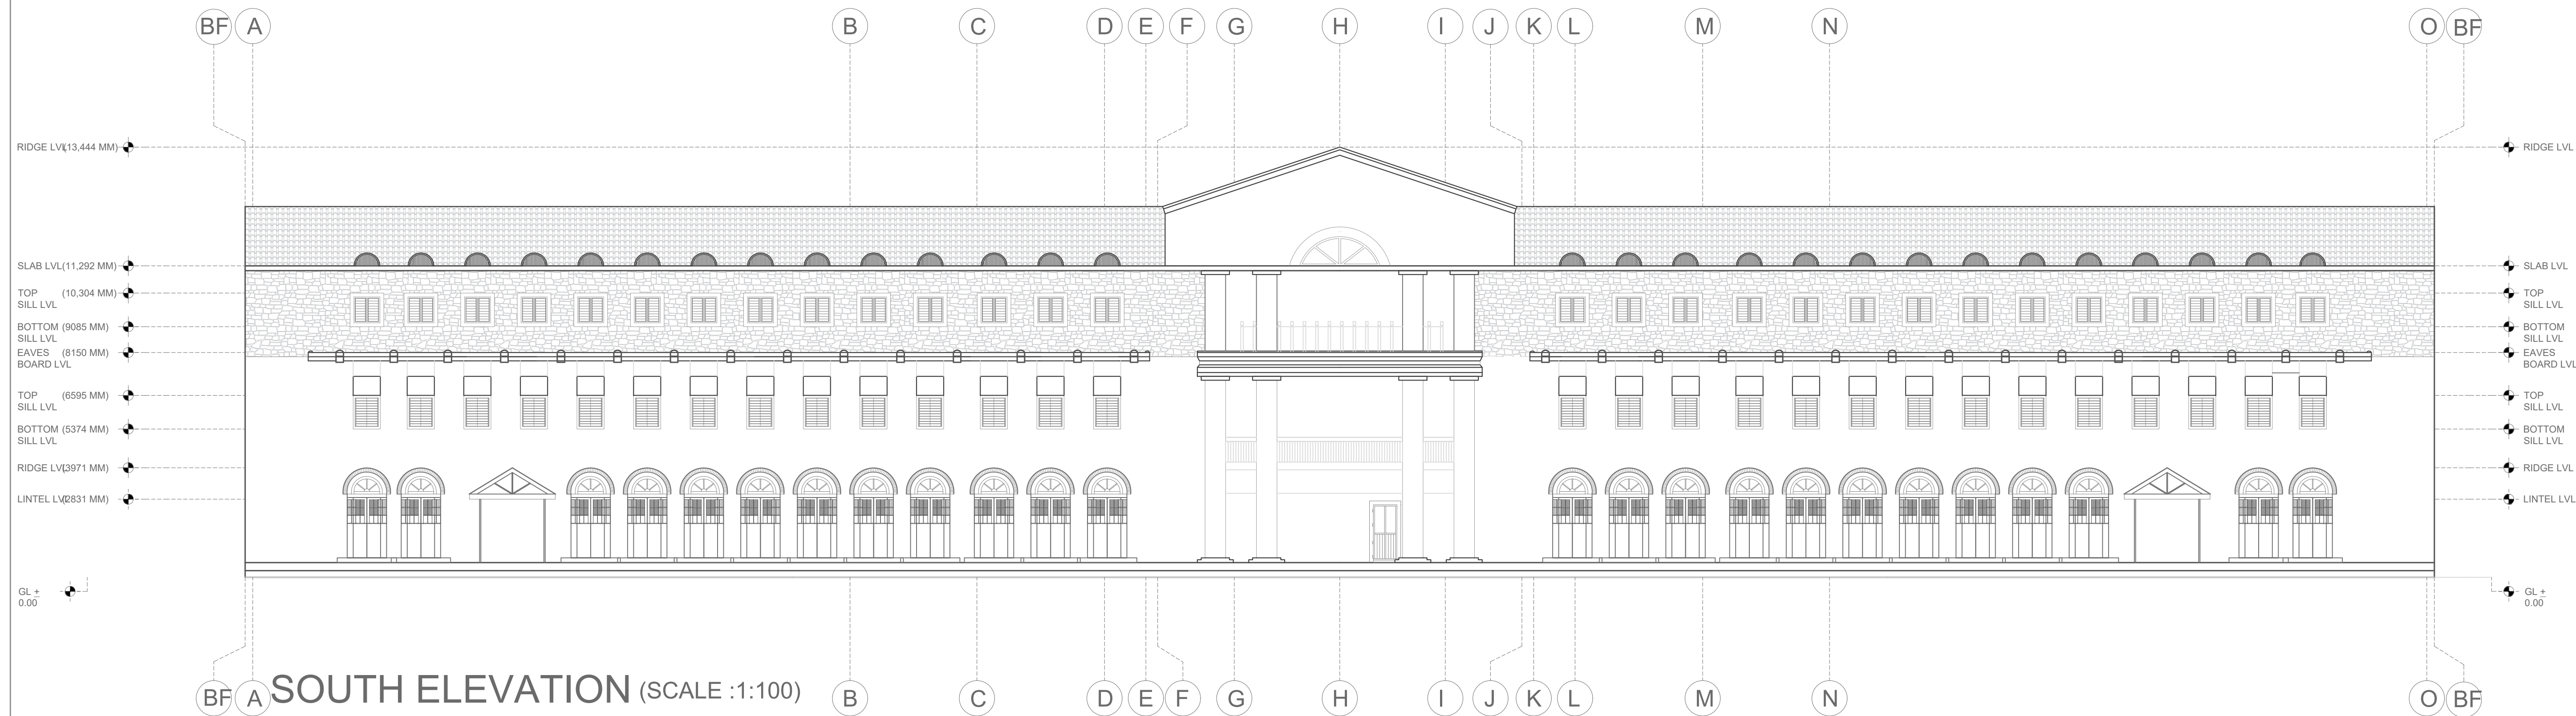


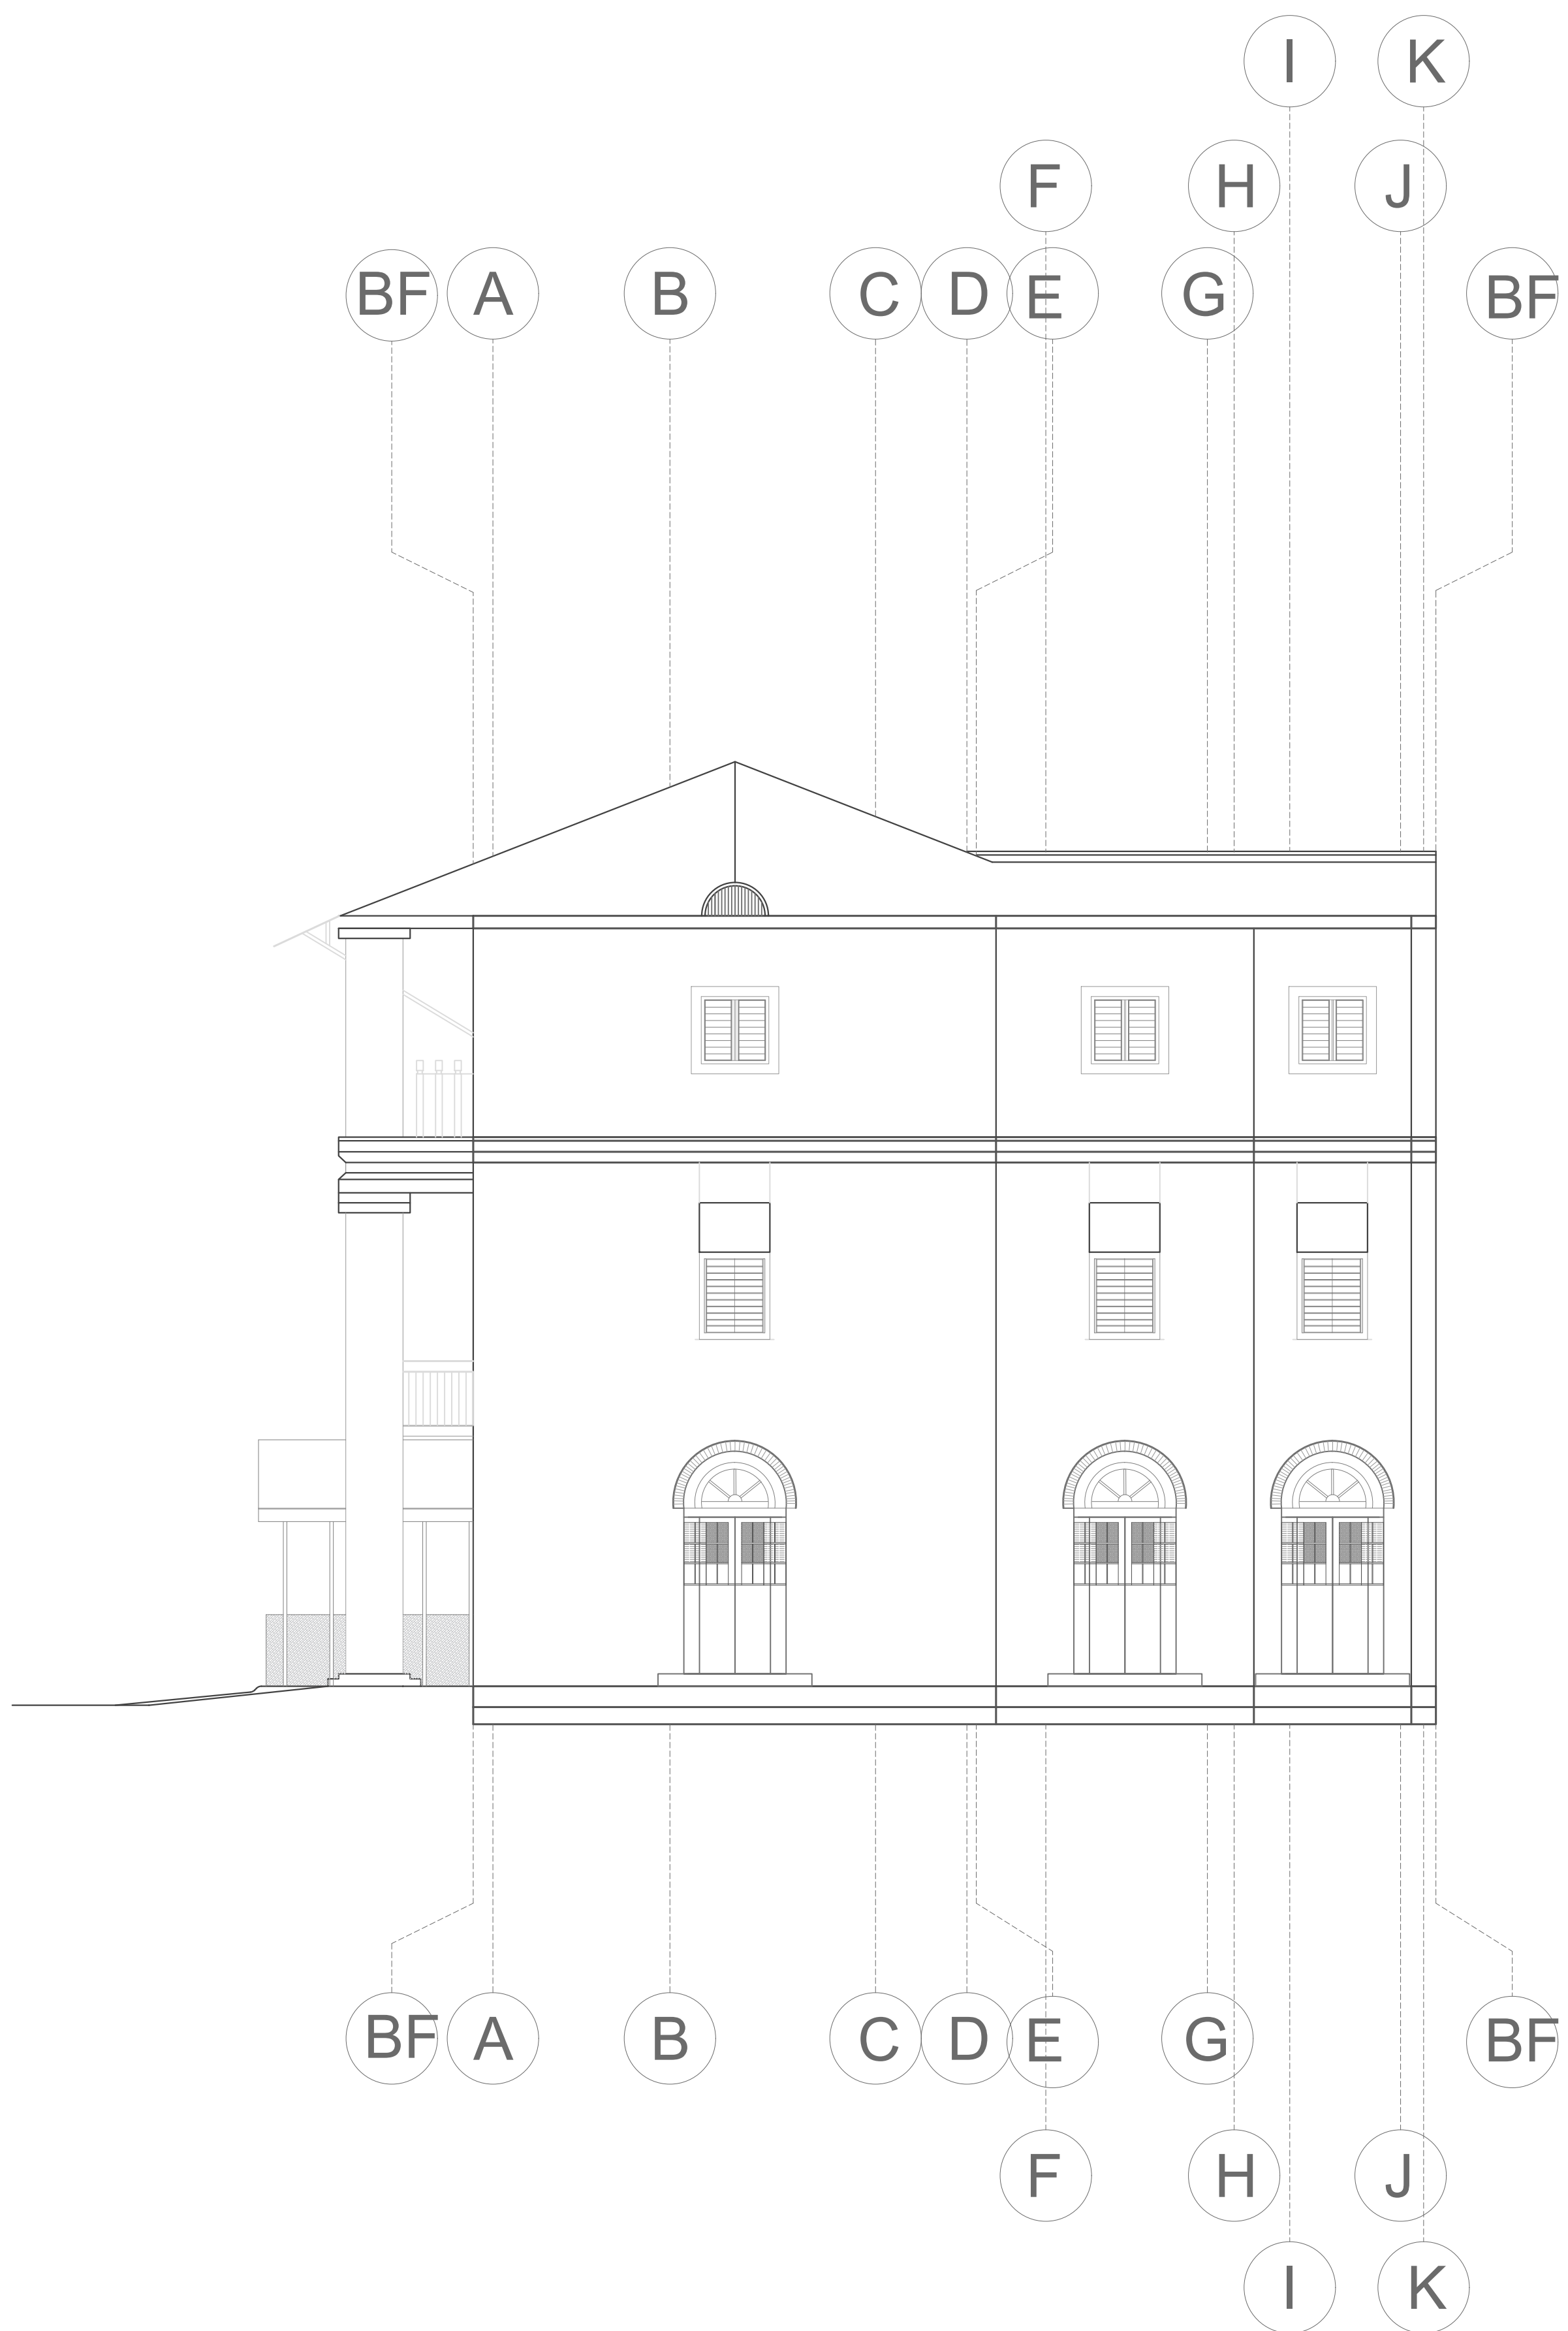


WEST ELEVATION (SCALE :1:100)

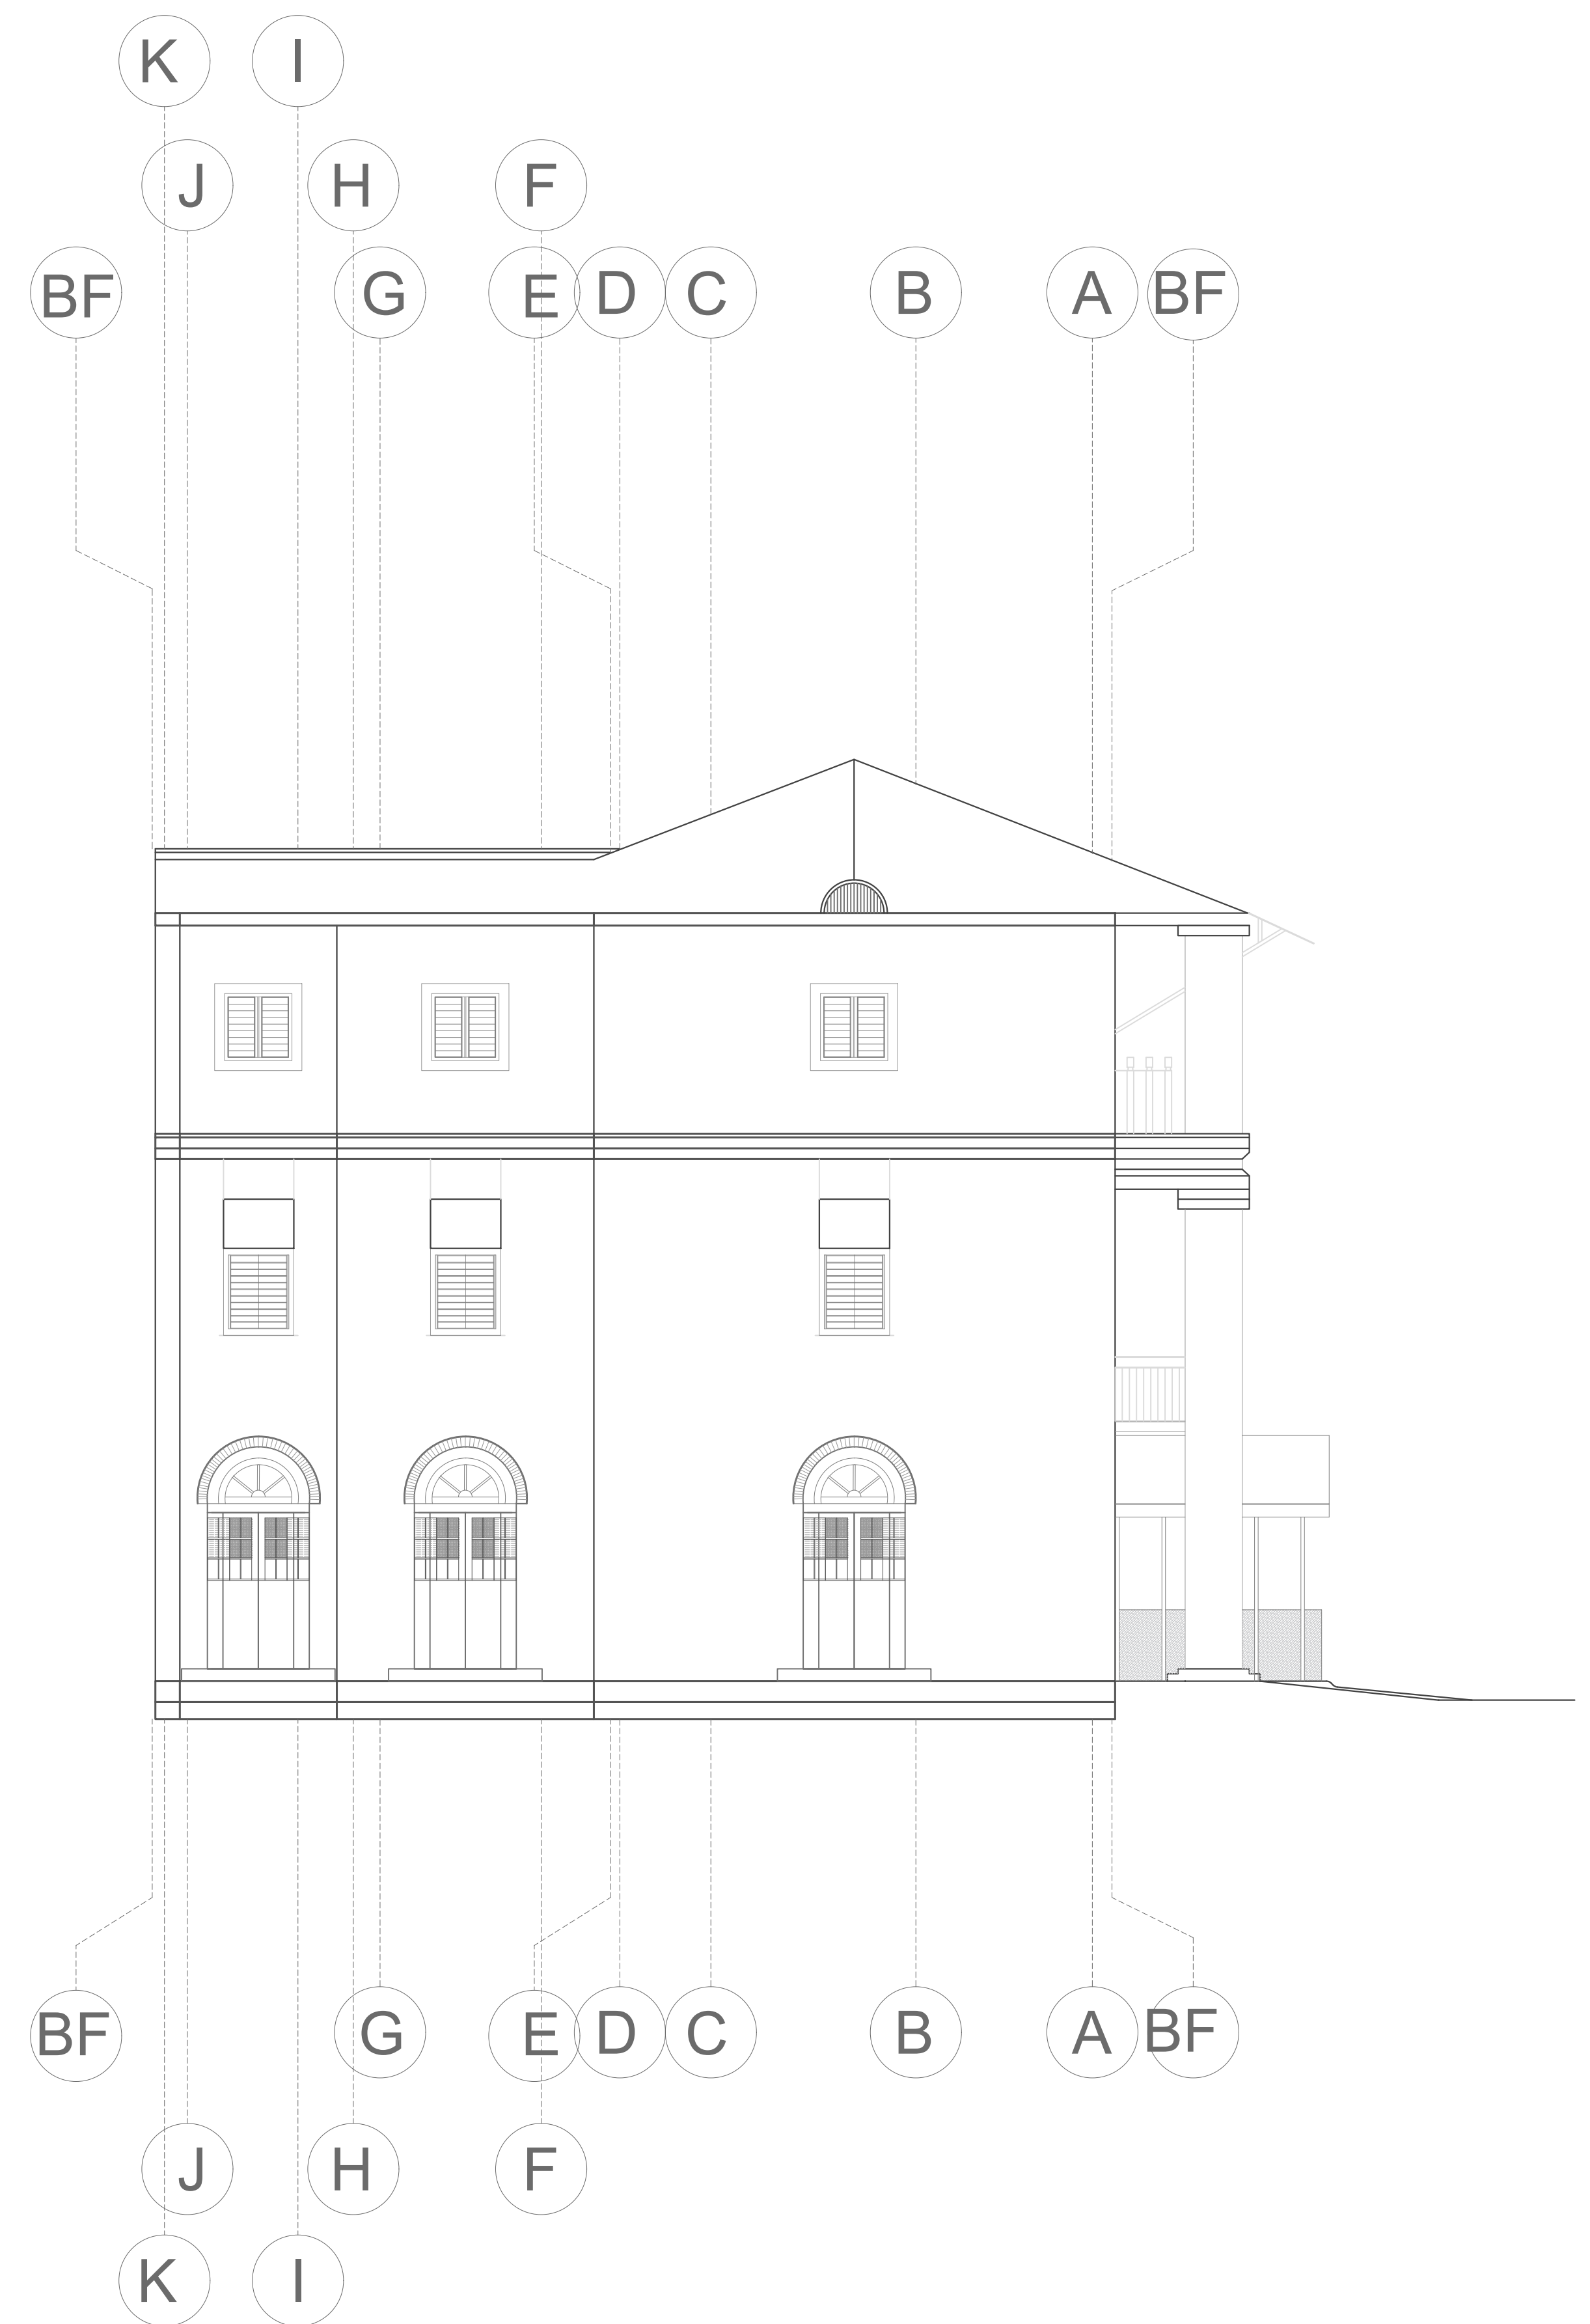


EAST ELEVATION (SCALE :1:100)


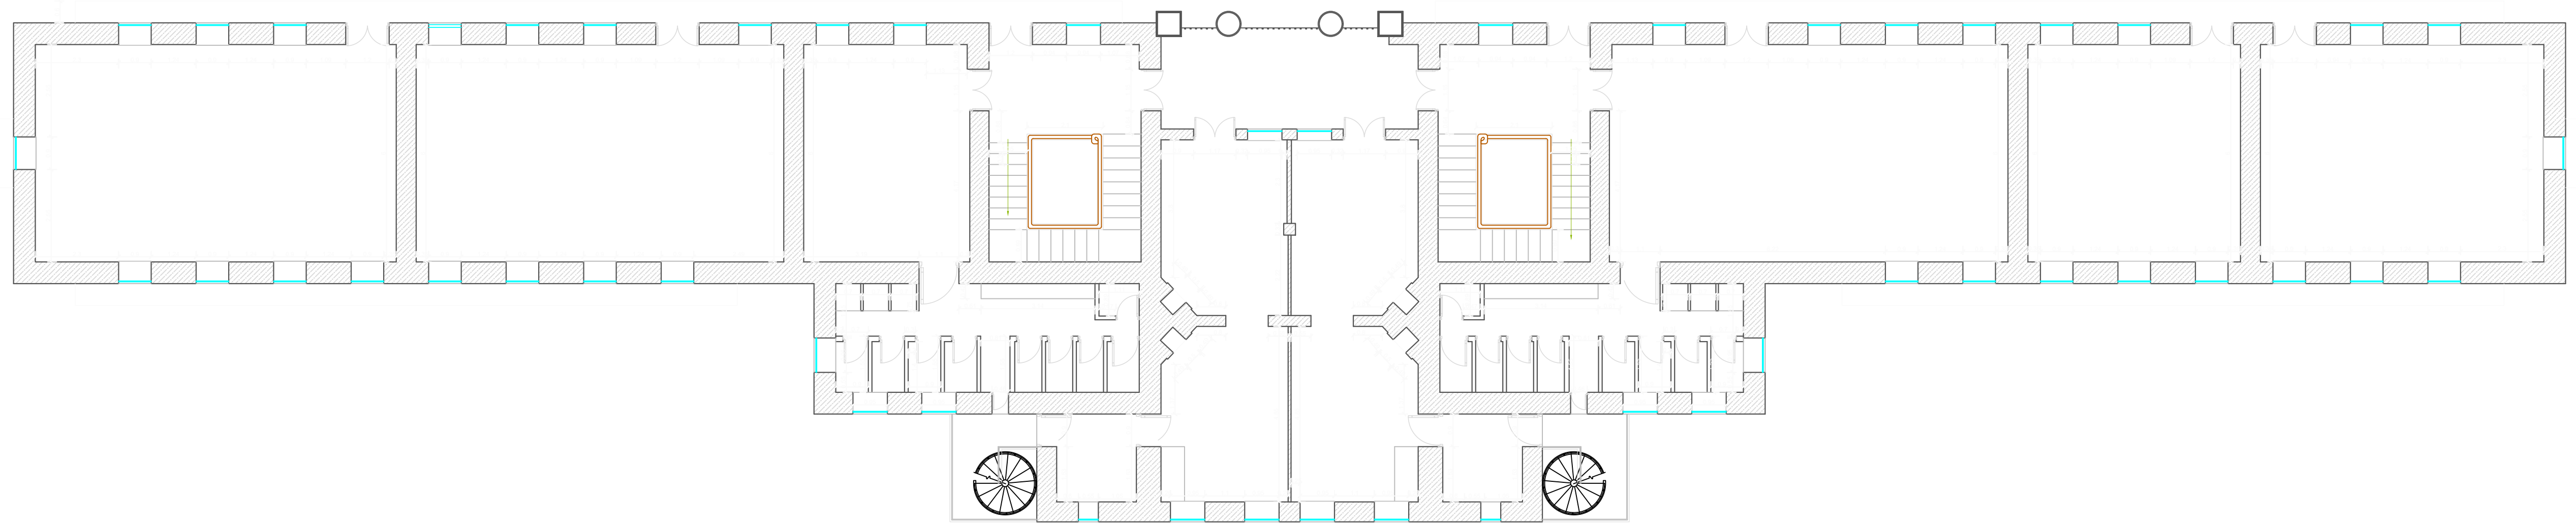



GROUND FLOOR PLAN

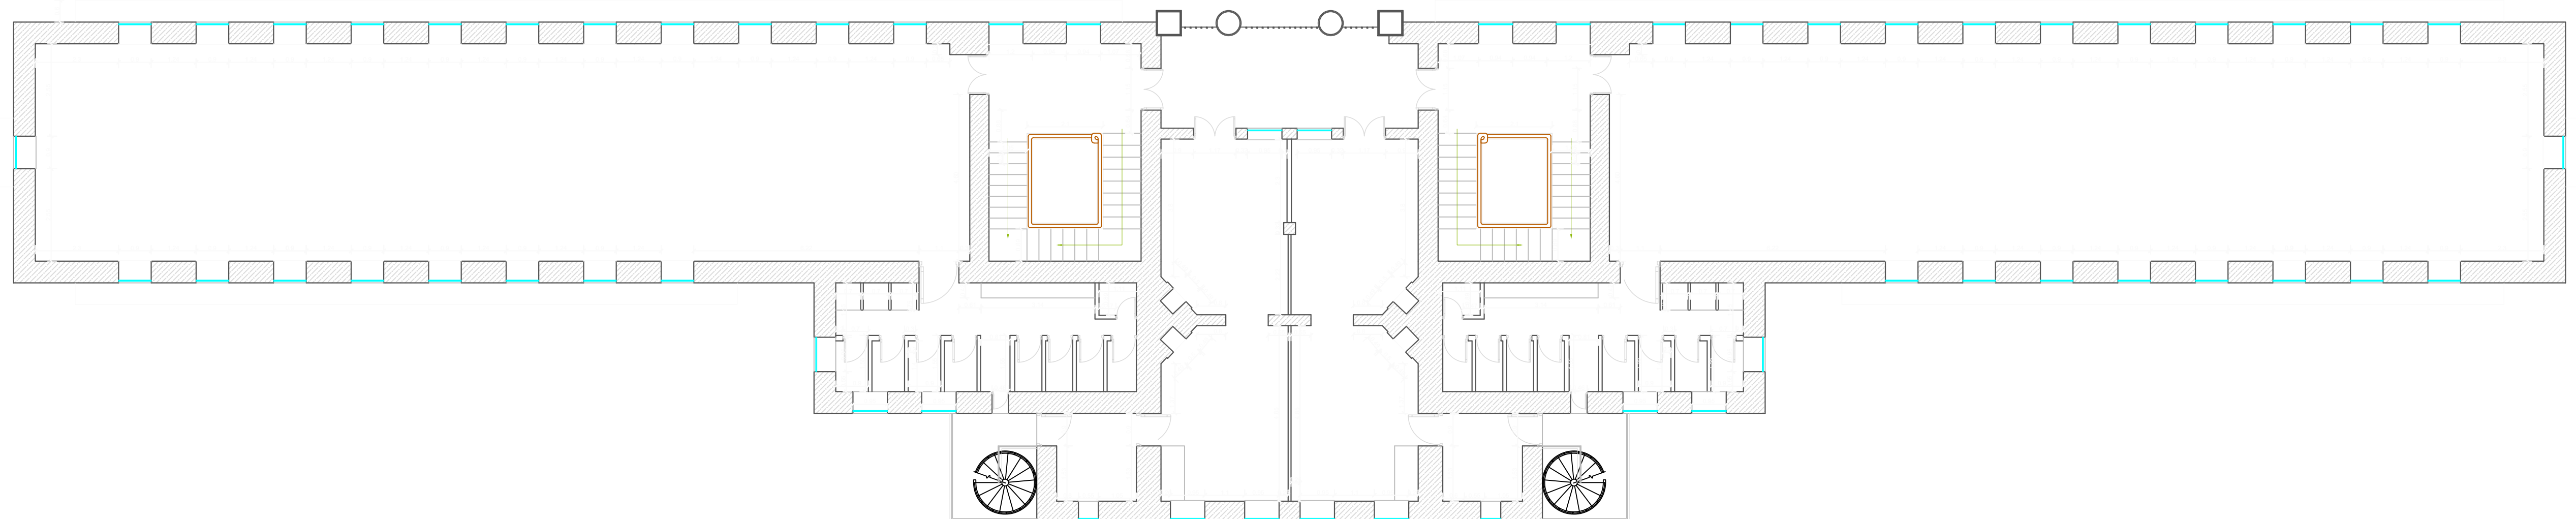



FIRST FLOOR PLAN

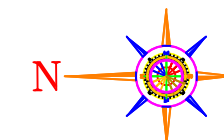

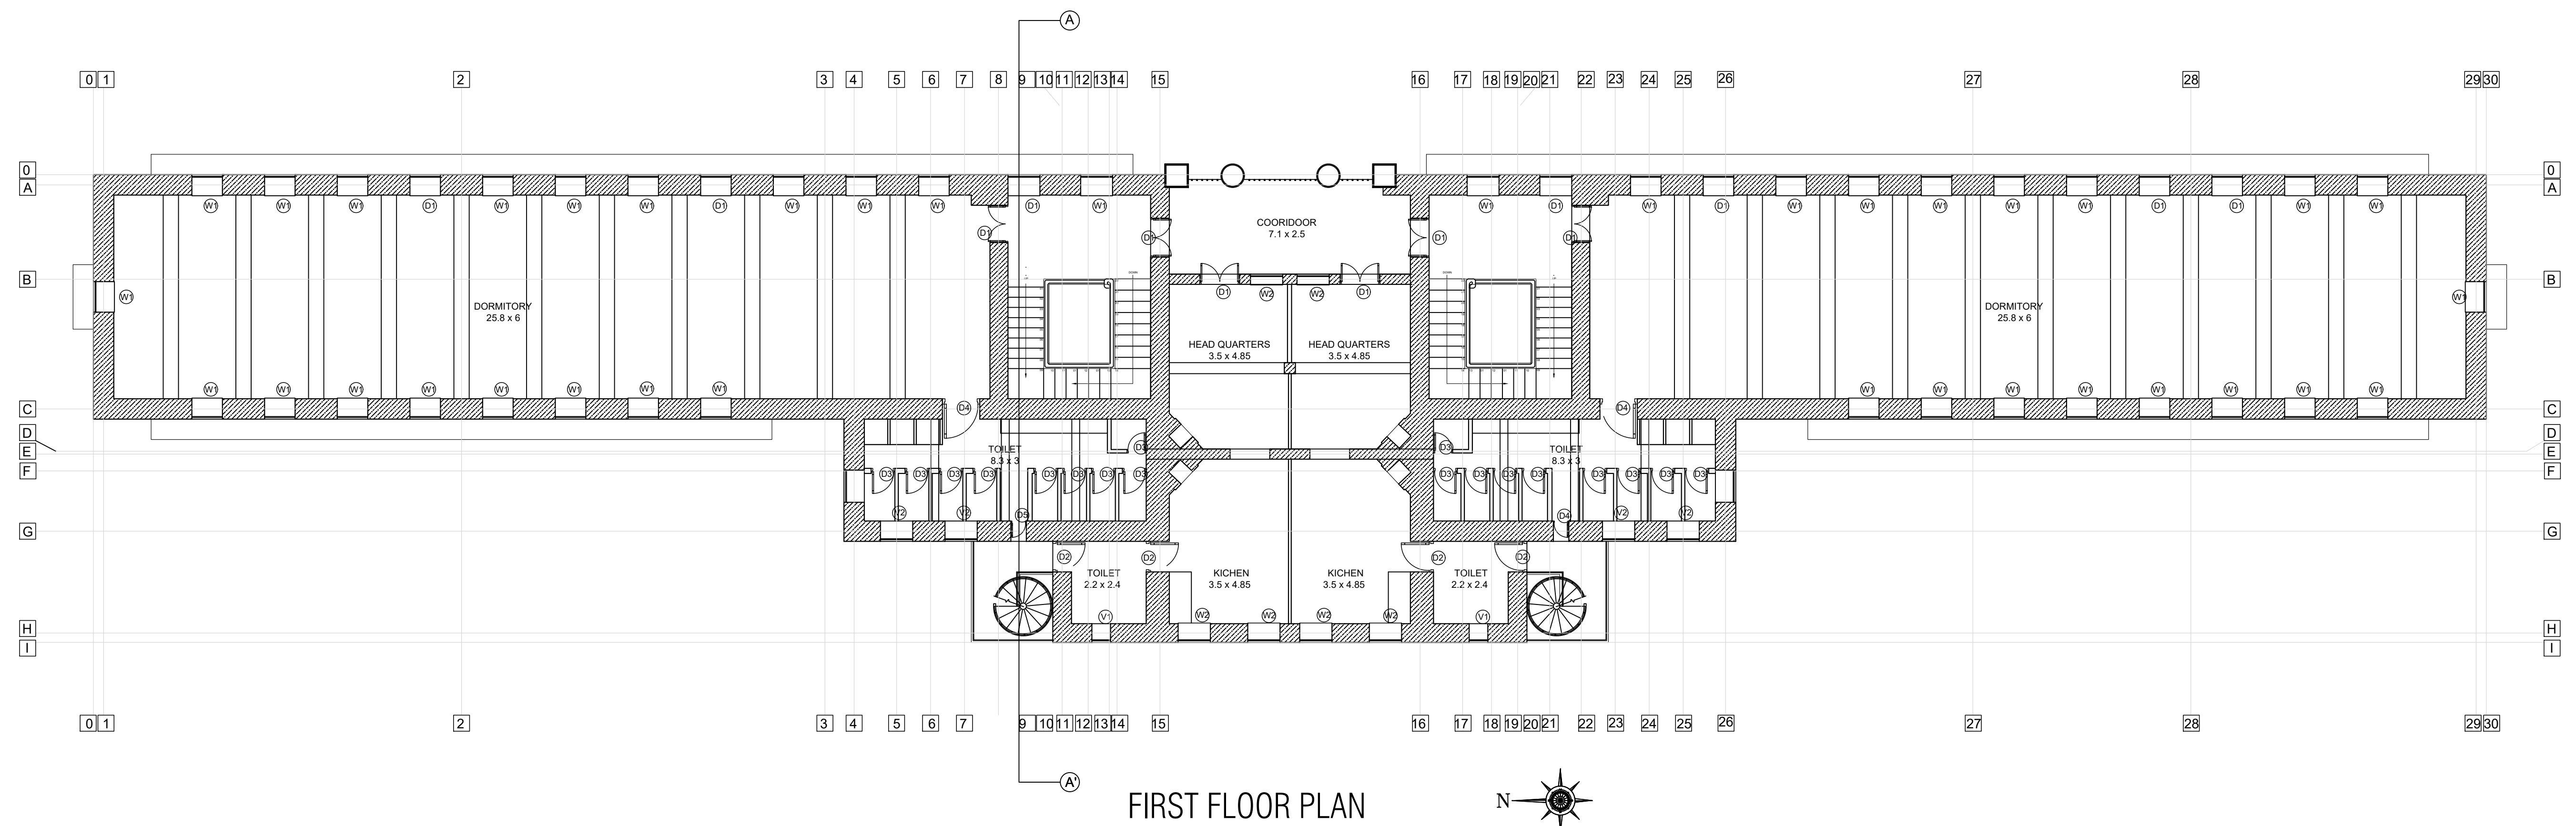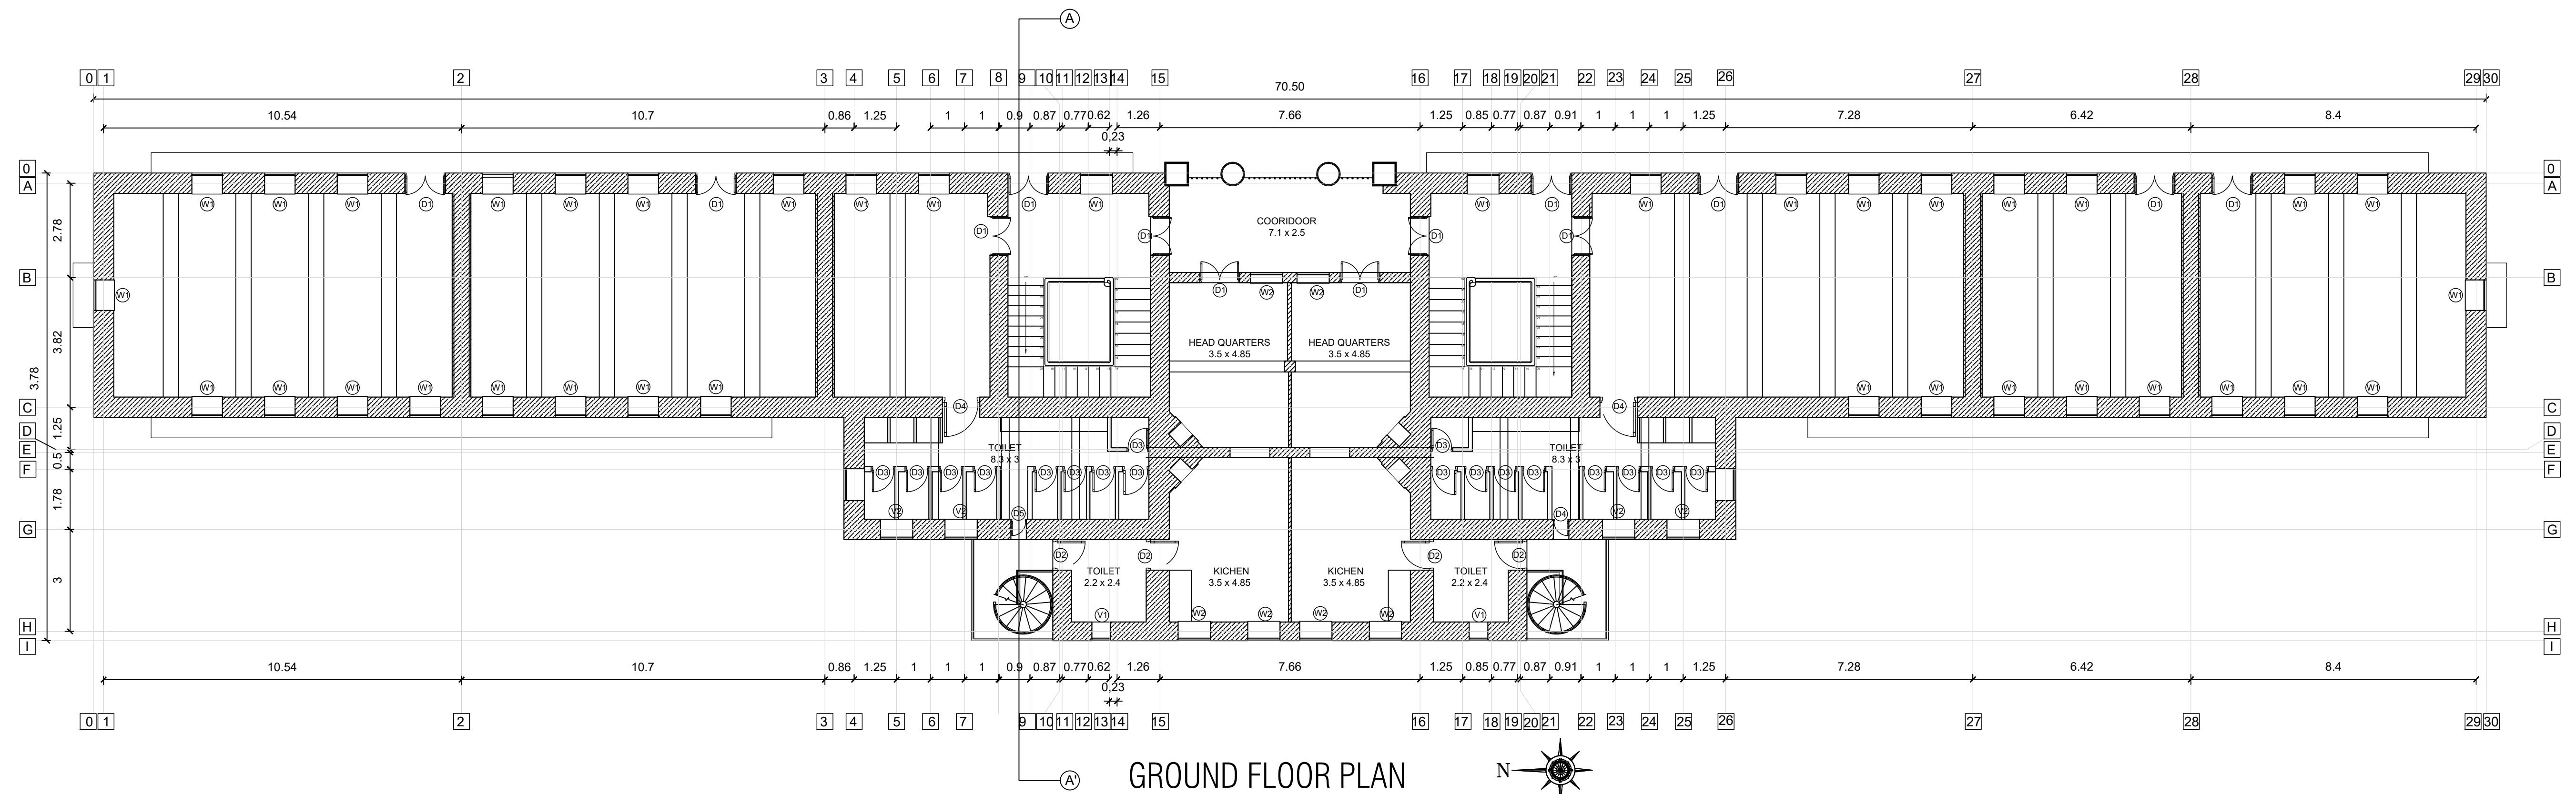

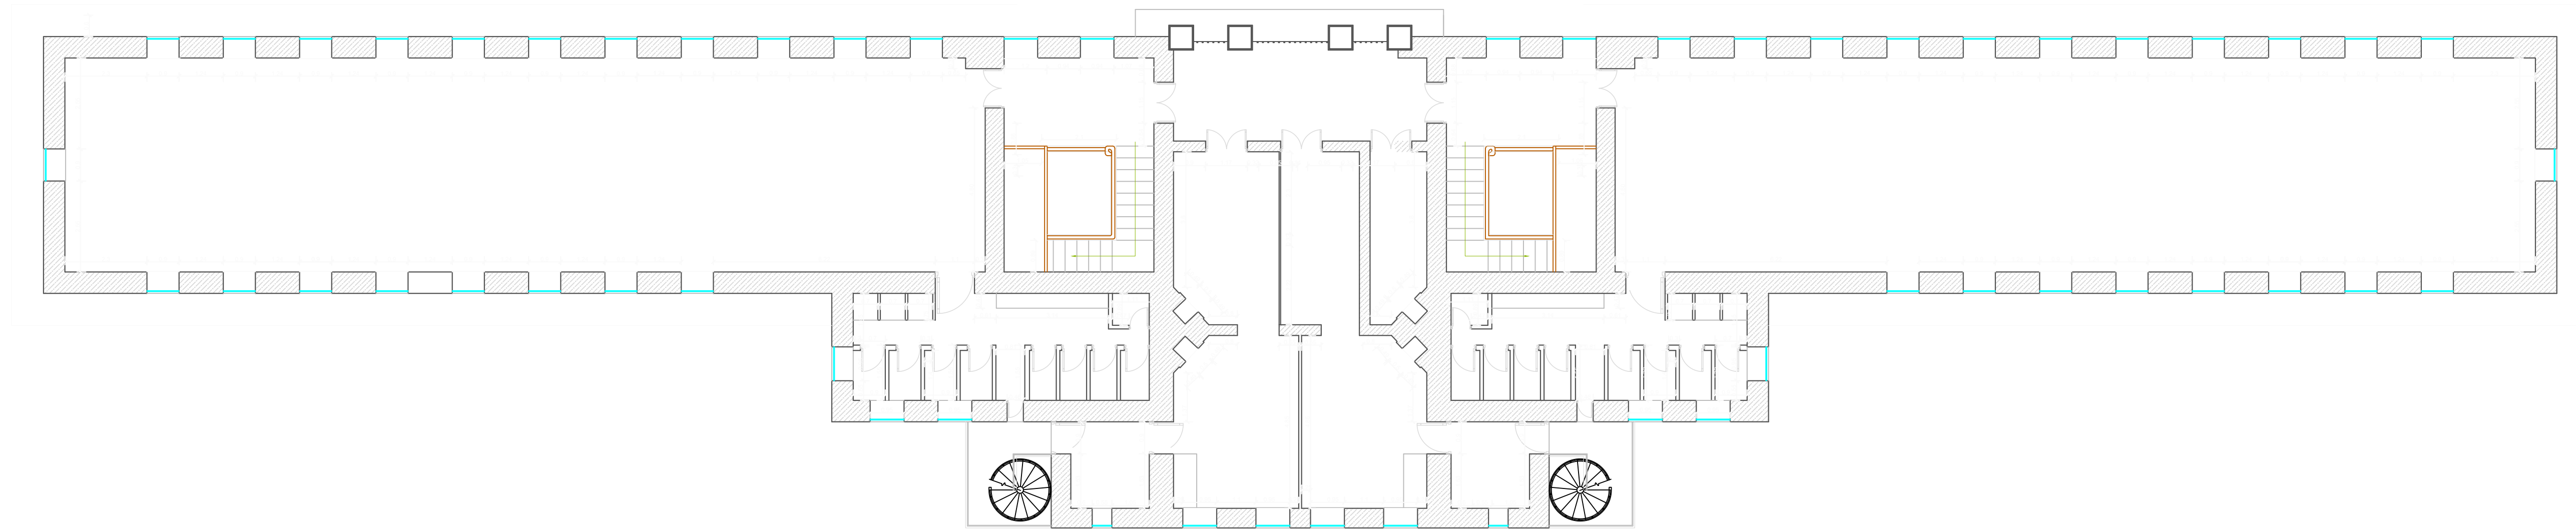


SECOND FLOOR PLAN

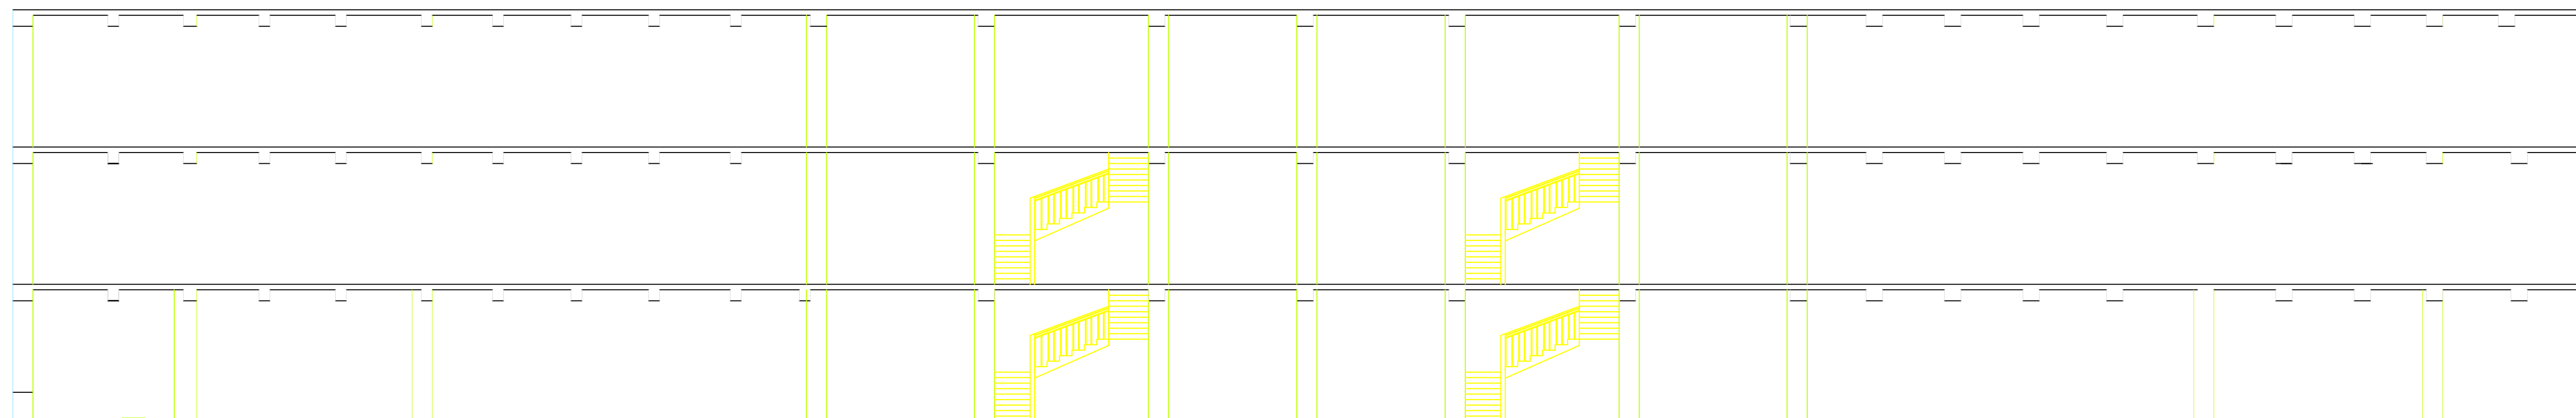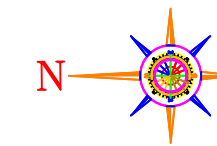


- +12.45 TERRACE LEVEL
- +11.78 SILL LEVEL
- +10.92 LINTEL LEVEL
- +9.72 SILL LEVEL
- +8.7 THIRD FLOOR LEVEL
- +7.07 LINTEL LEVEL
- +5.87 SILL LEVEL
- +4.95 SECOND FLOOR LEVEL
- +3.12 LINTEL LEVEL
- +2.12 SILL LEVEL
- +1.2 PLINTH LEVEL
- 0.00 GROUND LEVEL

SECTION B-B'

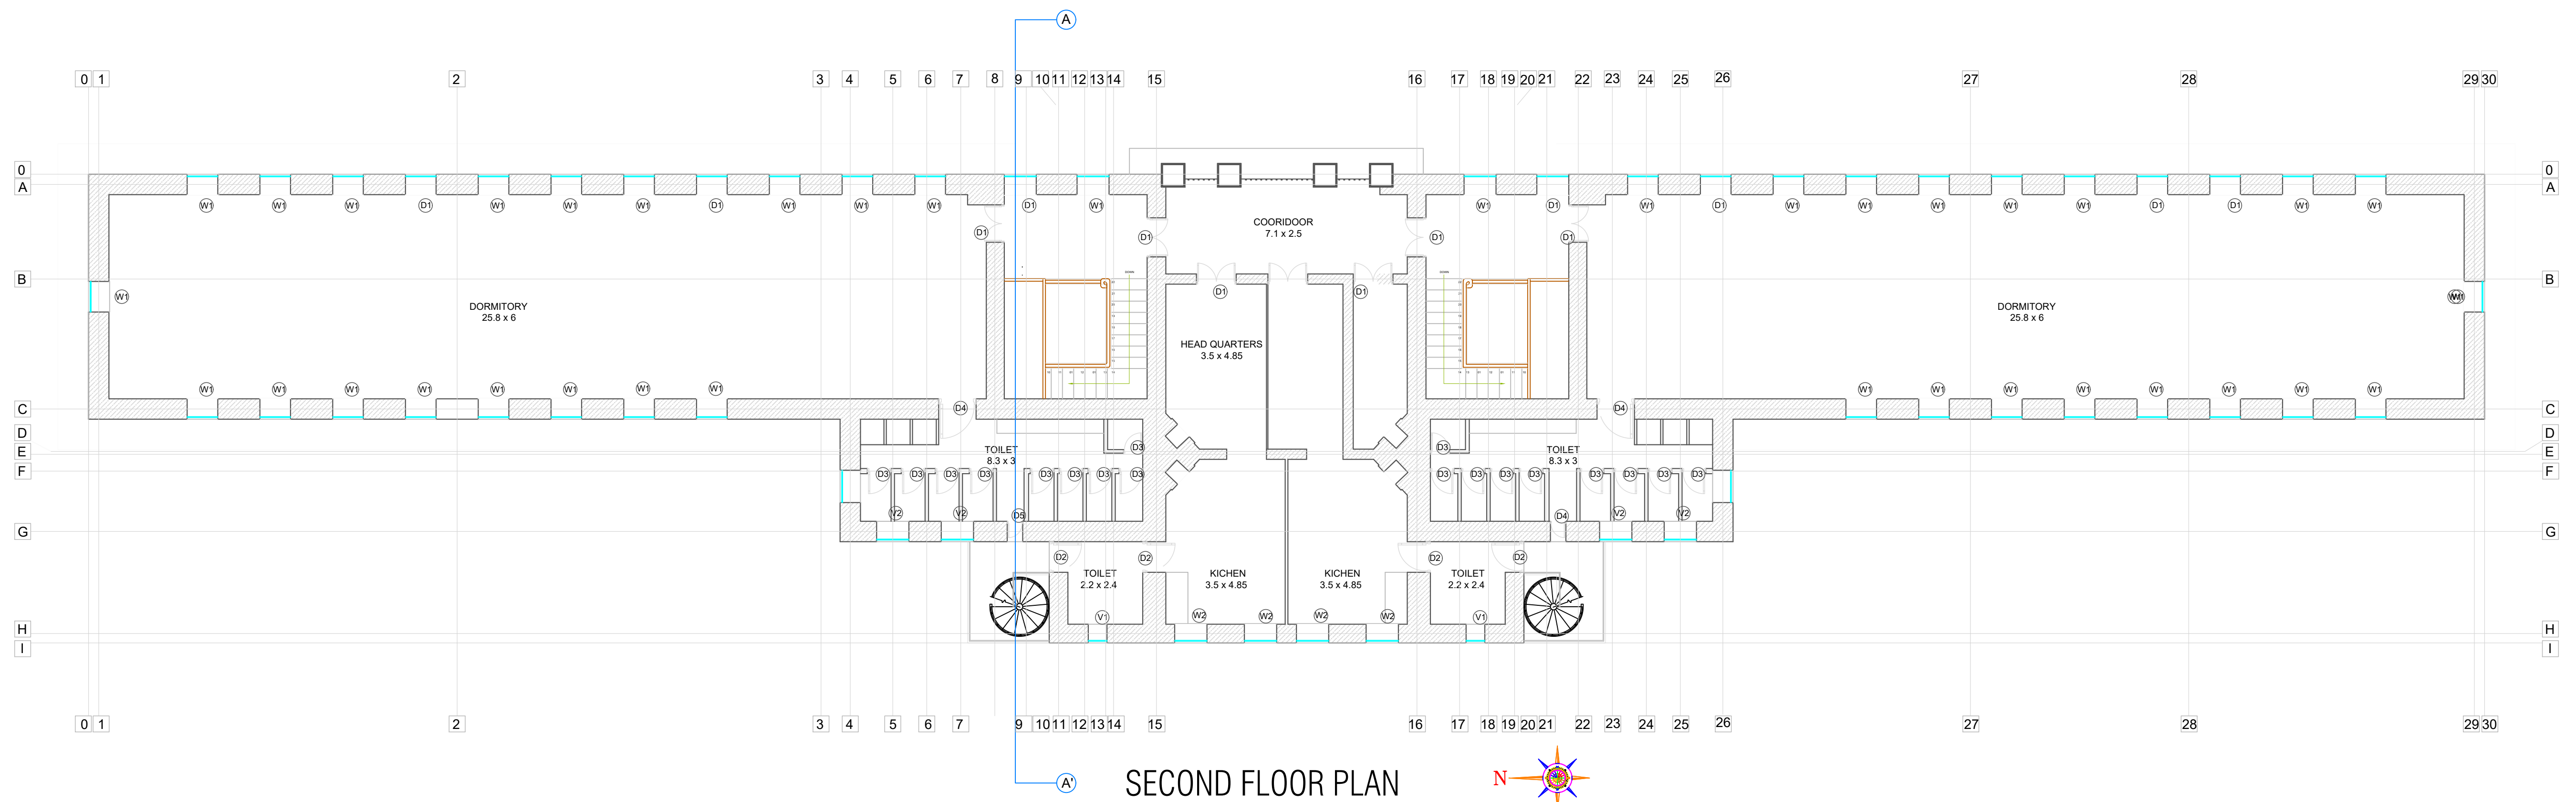


EAST ELEVATION

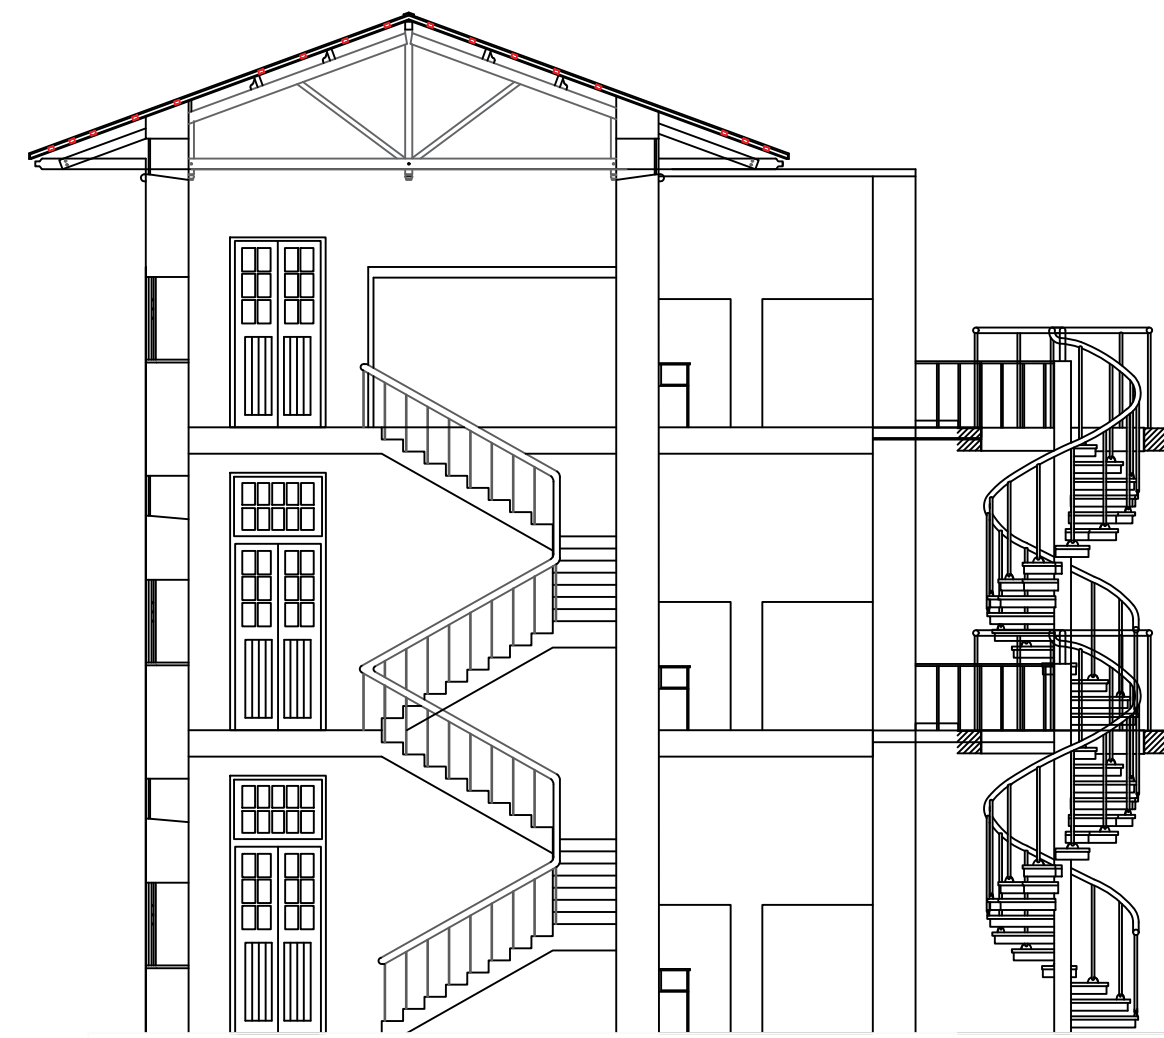


- +12.45 TERRACE LEVEL
- +11.78 SILL LEVEL
- +10.92 LINTEL LEVEL
- +9.72 SILL LEVEL
- +8.7 THIRD FLOOR LEVEL
- +7.07 LINTEL LEVEL
- +5.87 SILL LEVEL
- +4.95 SECOND FLOOR LEVEL
- +3.12 LINTEL LEVEL
- +2.12 SILL LEVEL
- +1.2 PLINTH LEVEL
- 0.00 GROUND LEVEL


SECTION A-A'

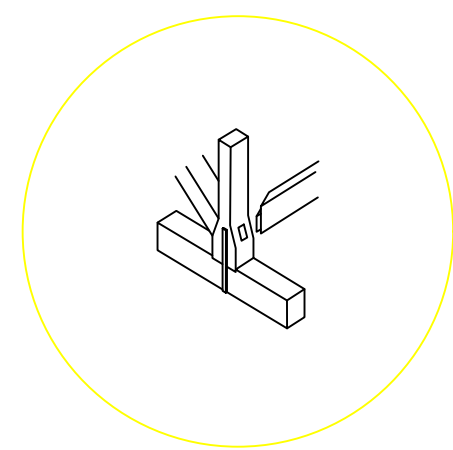


TENON AND MORTICE
JOINT IN KING POST AND
STRUT

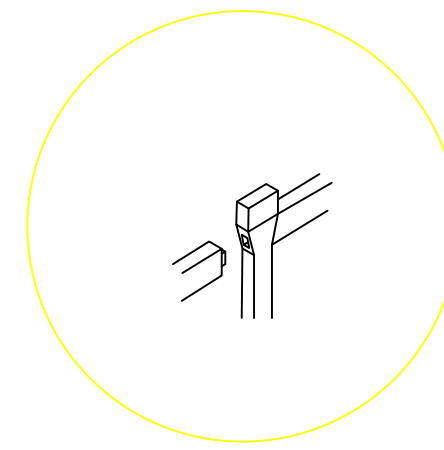

TENON AND MORTICE
JOINT IN KING POST AND
STRUTS WITH M.S. STRAPS

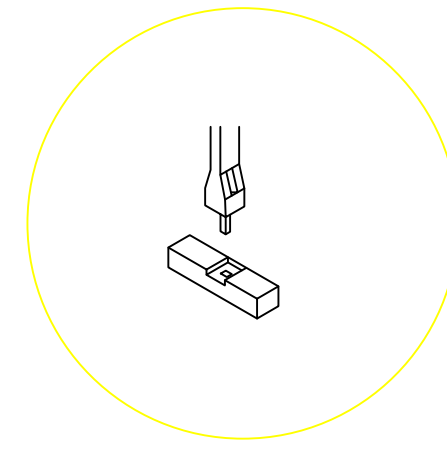


TENON AND MORTICE
JOINT BETWEEN KING
POST AND TIE BEAM

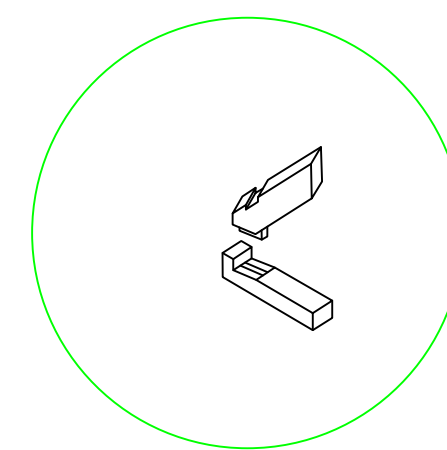

OBLIQUE JOINT BETWEEN
TIE BEAM AND PRINCIPLE
RAFTER

BATTENS

TIE BEAM

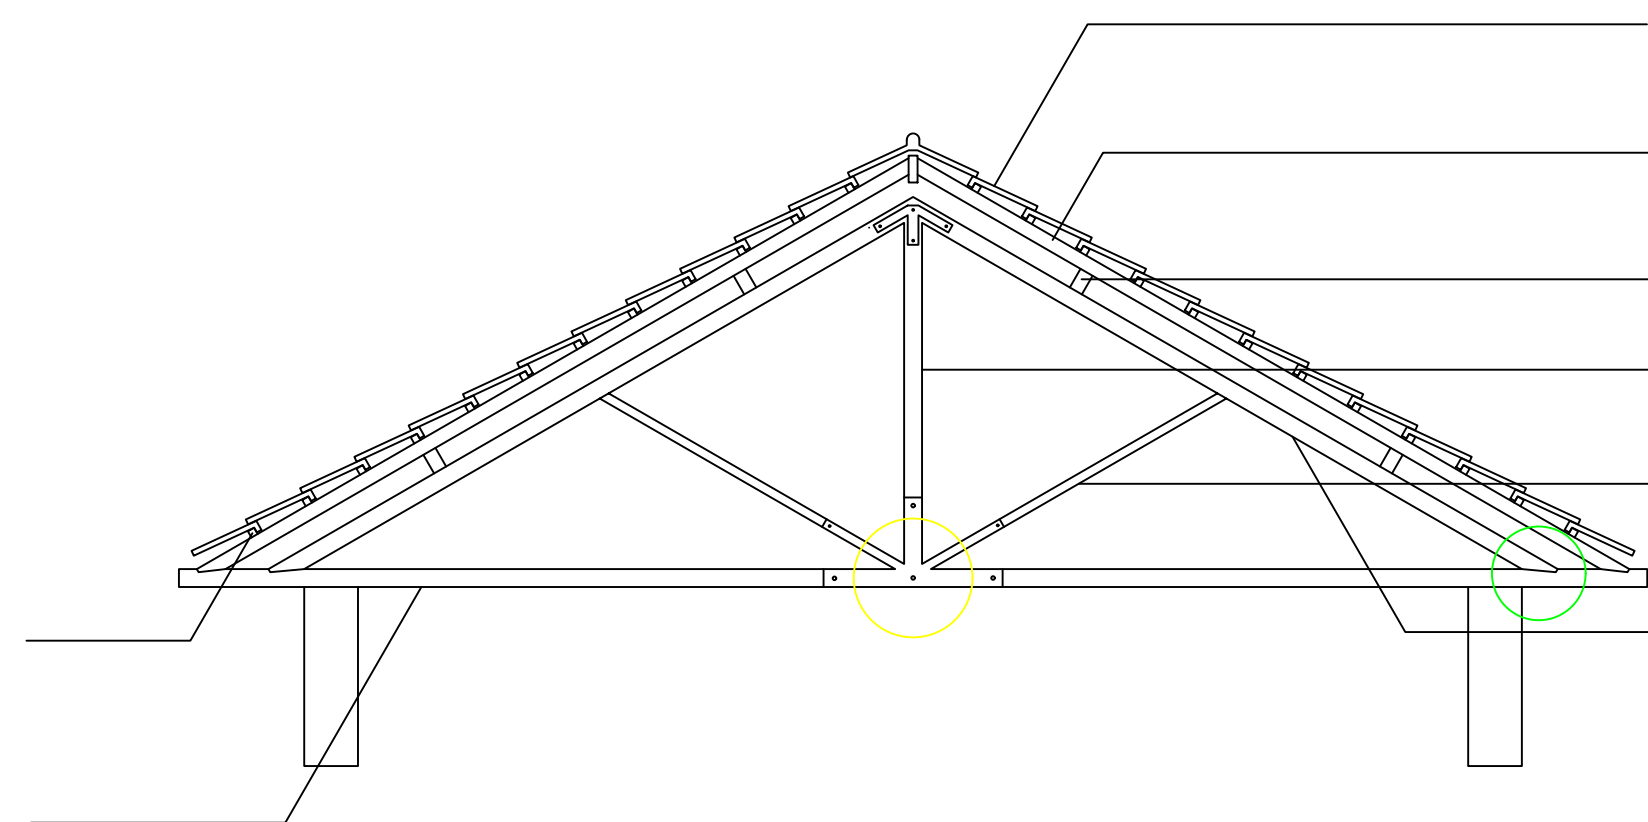

ROOF DETAILS

MANGLORE TILES







COMMON RAFTER

PURLINS

KING POST

STRUT

PRINCIPLE RAFTAR

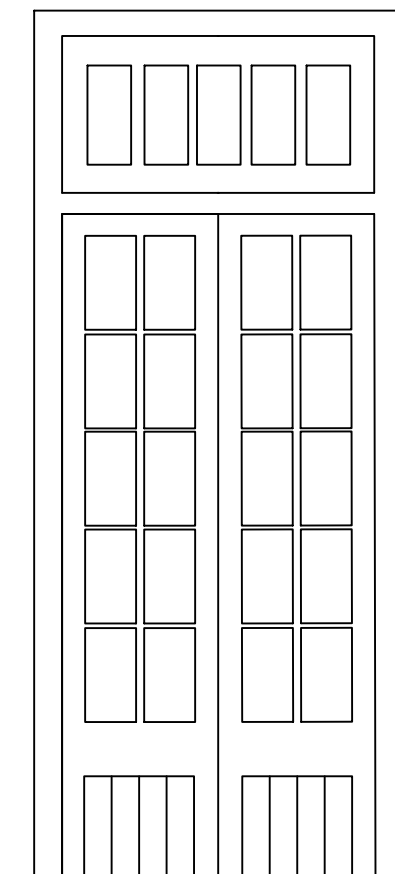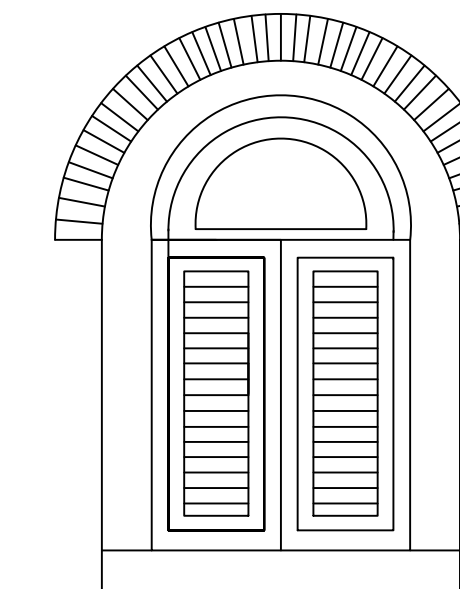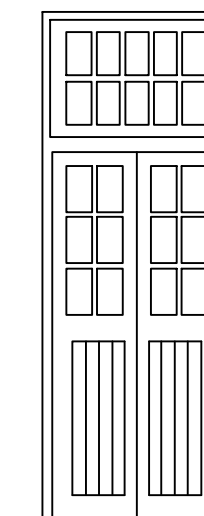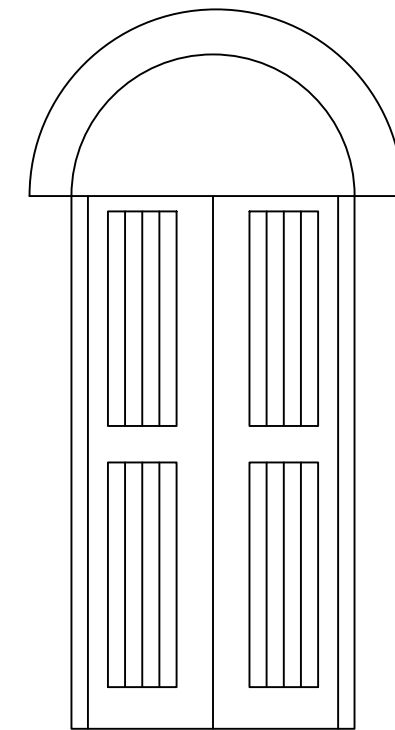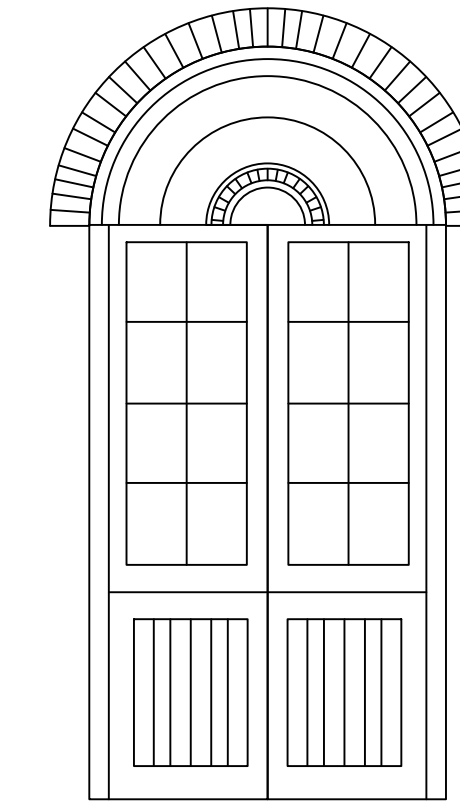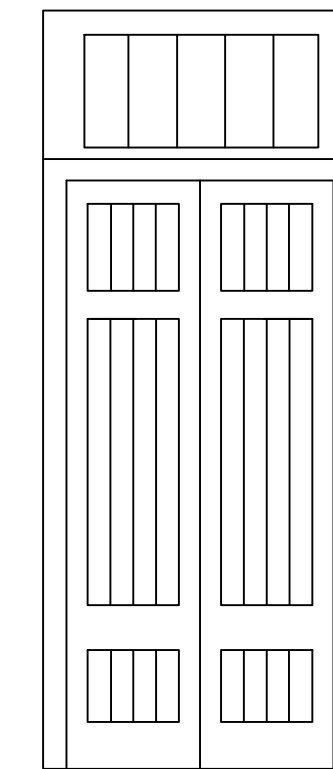

TYPES OF WINDOWS